PERMIT

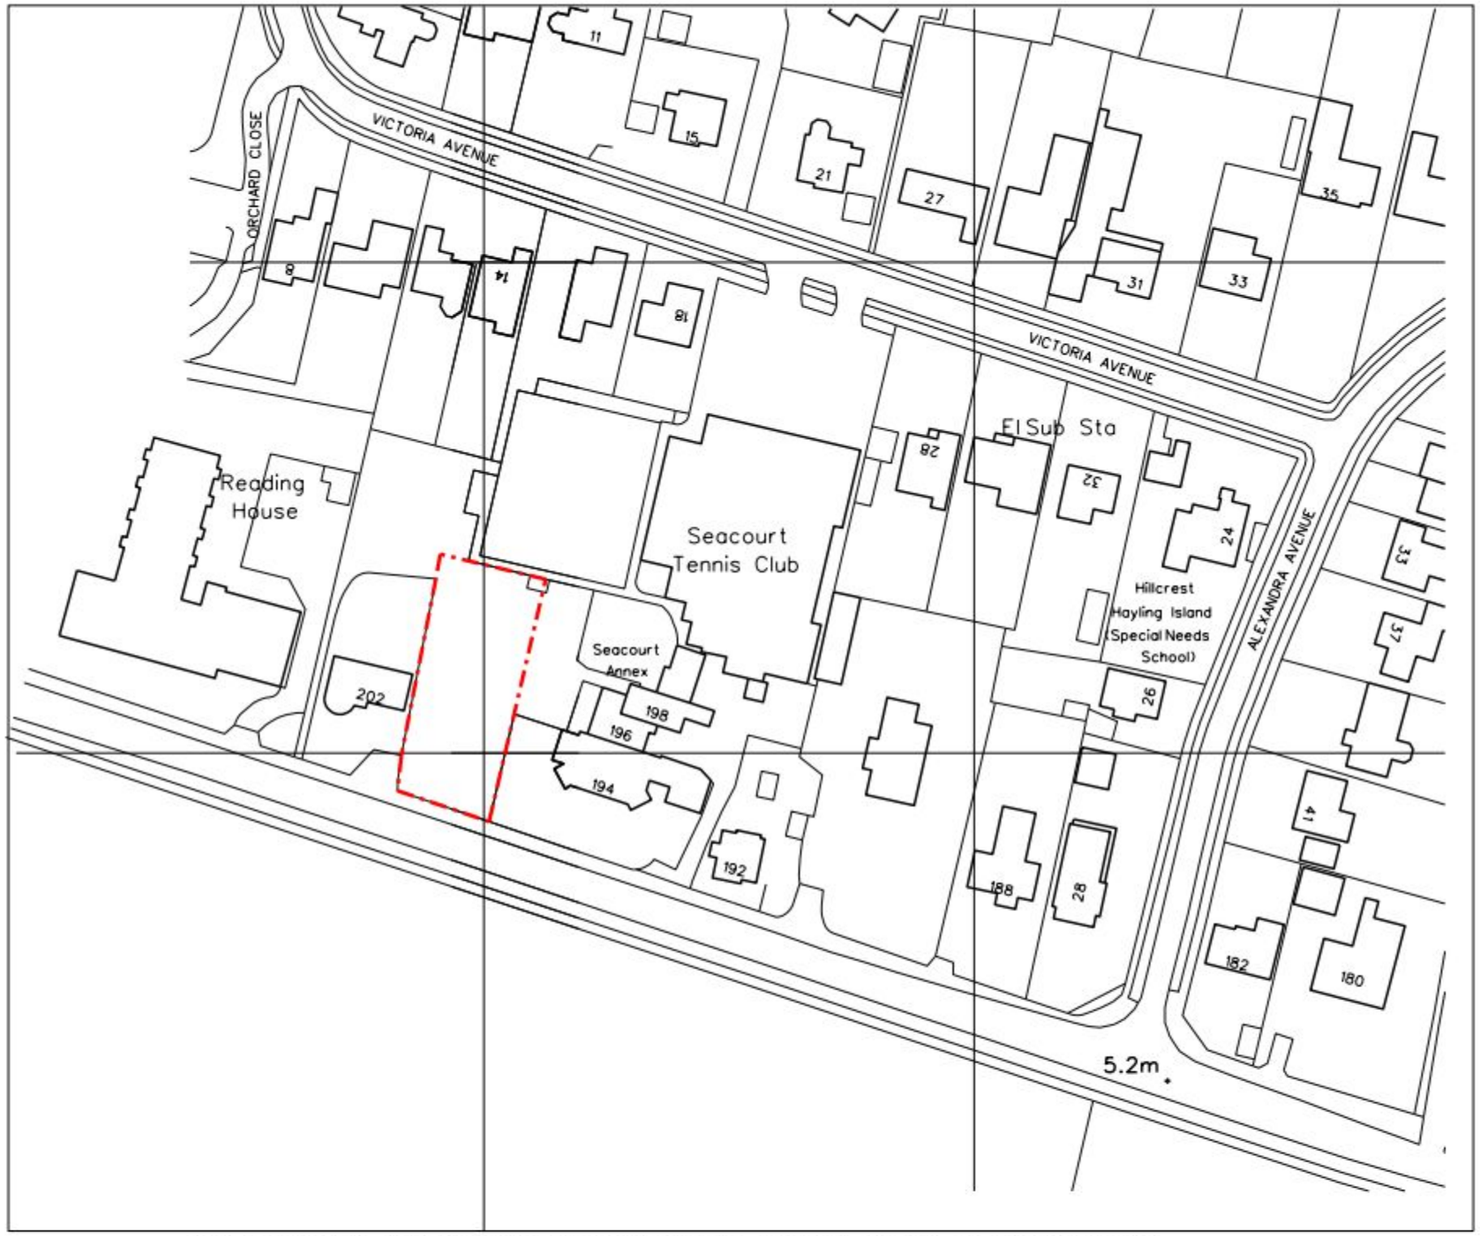

Ordnance Survey (c) Crown Copyright 2010. All rights reserved. Licence number 100020449

THE BOATHOUSE
27 FERRY ROAD
TEDDINGTON
MIDDLESEX
TW11 9NN

tel: 020 8973 0050
email: info@maa-architects.com

REV	DESCRIPTION	DATE
-	ISSUED FOR INFORMATION	01.03.11
A	ISSUED FOR PLANNING	24.06.11

JOB
IS02-SEACOURT, HAYLING ISLAND

DRAWING
OS MAP

SCALE 1:1250 @A3 DATE MARCH'11

DRAWING No. IS02_P_001 REVISION A