


PERMIT

FENCING ELEVATIONS
FOR 32 STAUNTON AVENUE, HAYLING ISLAND

Scale 1:100
0 1 2 3 4 5
Metres

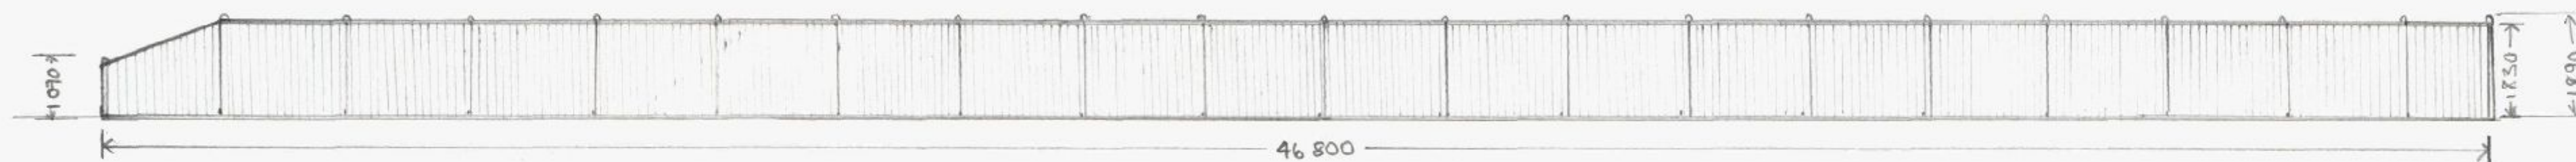

Right hand side elevation (North)
facing St. Thomas Avenue

DESCRIPTION OF MATERIALS

Fence Panels : Timber pressure treated
Posts : Concrete
Gravel Boards : Concrete
Colour : Medium Oak

HAVANT BOROUGH
COUNCIL
03 NOV 2011
RECEIVED