0 1 2 3 4 5 scale 1:50 m.
0 2 4 6 8 10 scale 1:100 m

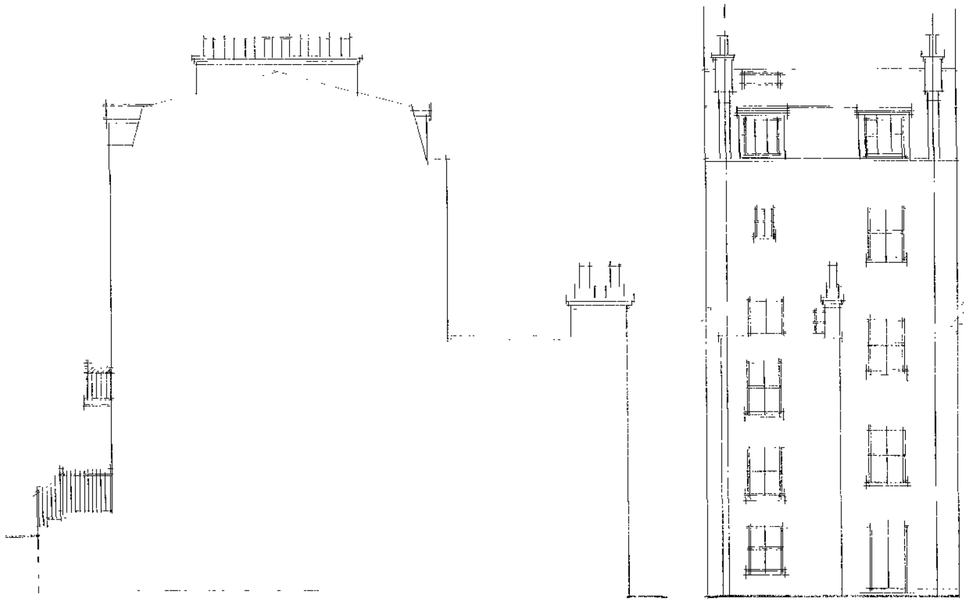

proposed side elevation



proposed rear elevation

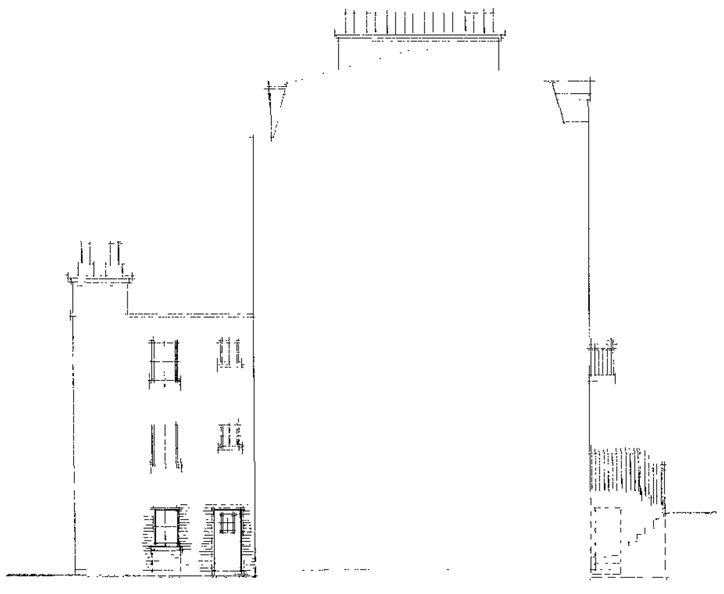

proposed side elevation

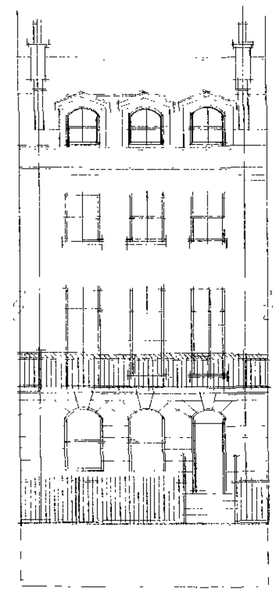

proposed front elevation

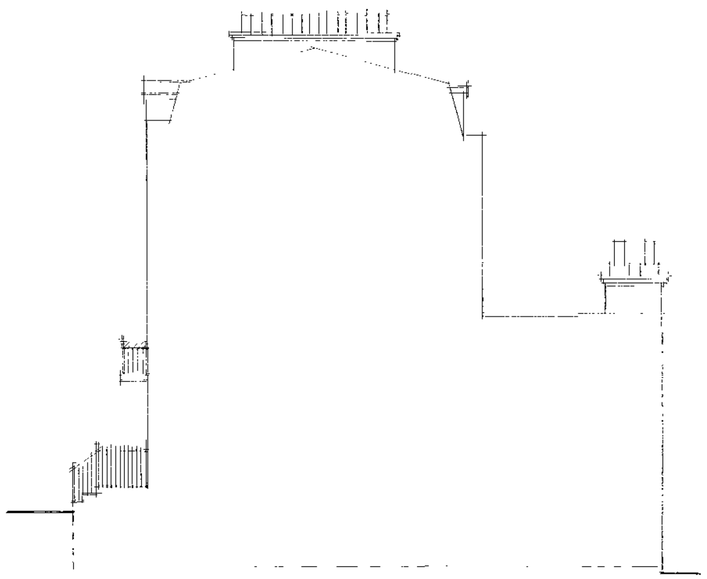

existing side elevation

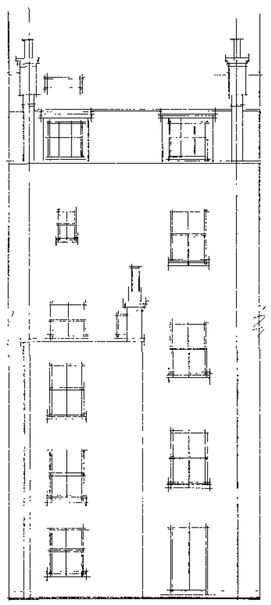

existing rear elevation

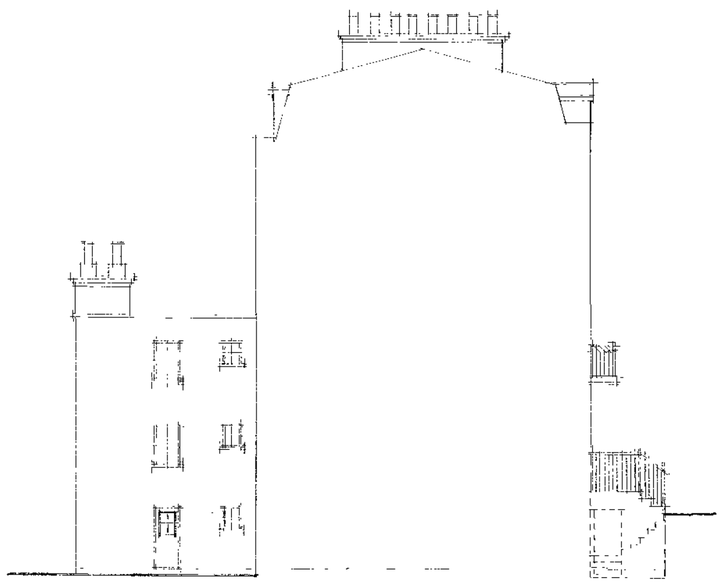

existing side elevation

part proposed and existing basement elevation.

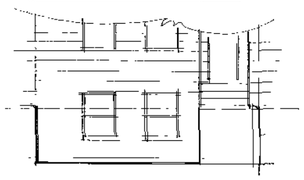

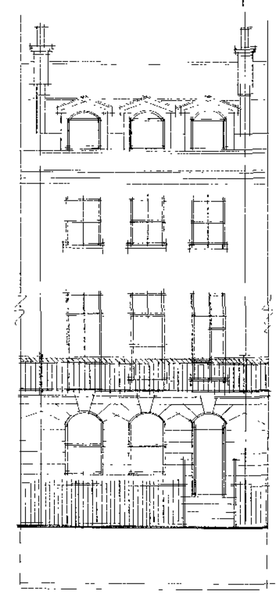

existing front elevation

| | | |
|---|---|---|
| A | OCT. 11 | BASEMENT AMENDS + ADDITIONS |
| | Date | Revision |

© copyright

THORNS-YOUNG
ARCHITECTURAL

THORNS-YOUNG LTD
232 London Road, North End, Portsmouth PO2 9JQ
Tel (023) 9267 2683 Fax (023) 9266 3457

Client
mr b·laly

Job Title
39 sea front
hayling island

Drawing Title
elevations

Scale 1:100 at A1

Date sept '2011 Drawn by sa

Drg. No. 4127·11·6. Rev. A.

HAVANT BOROUGH COUNCIL
25 OCT 2011
RECEIVED

MERCURY GRAPHICS 537451

ARCHITECTURAL 594 x 841mm A1.