PERMIT

m2 architecture

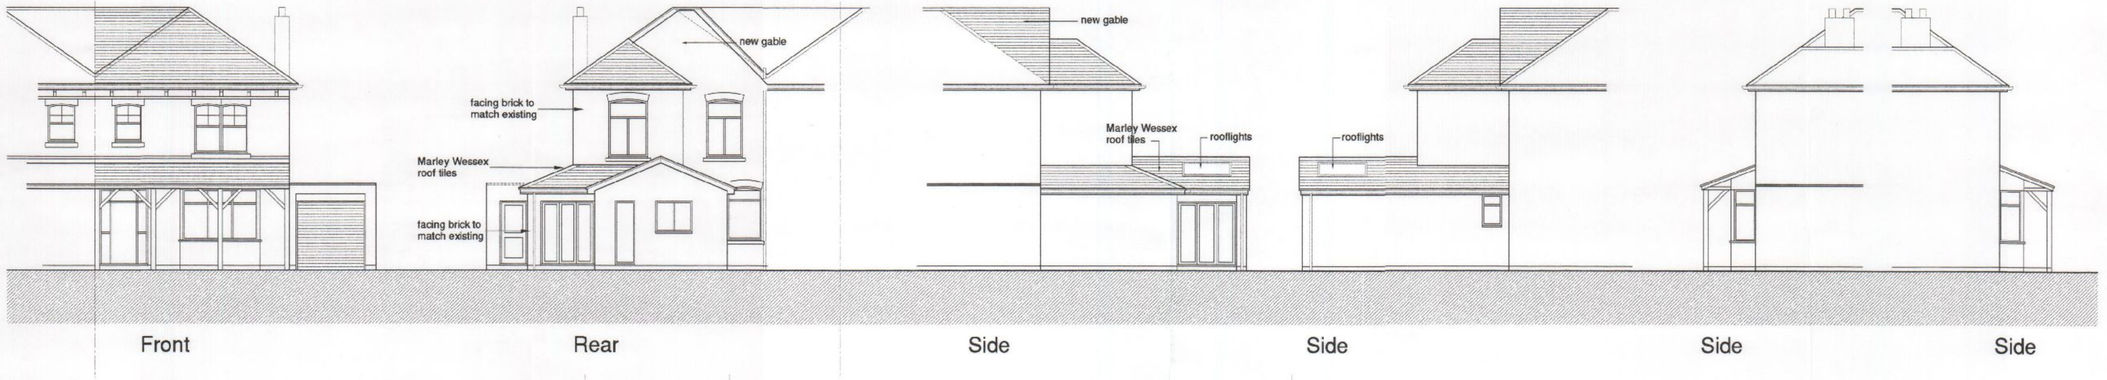

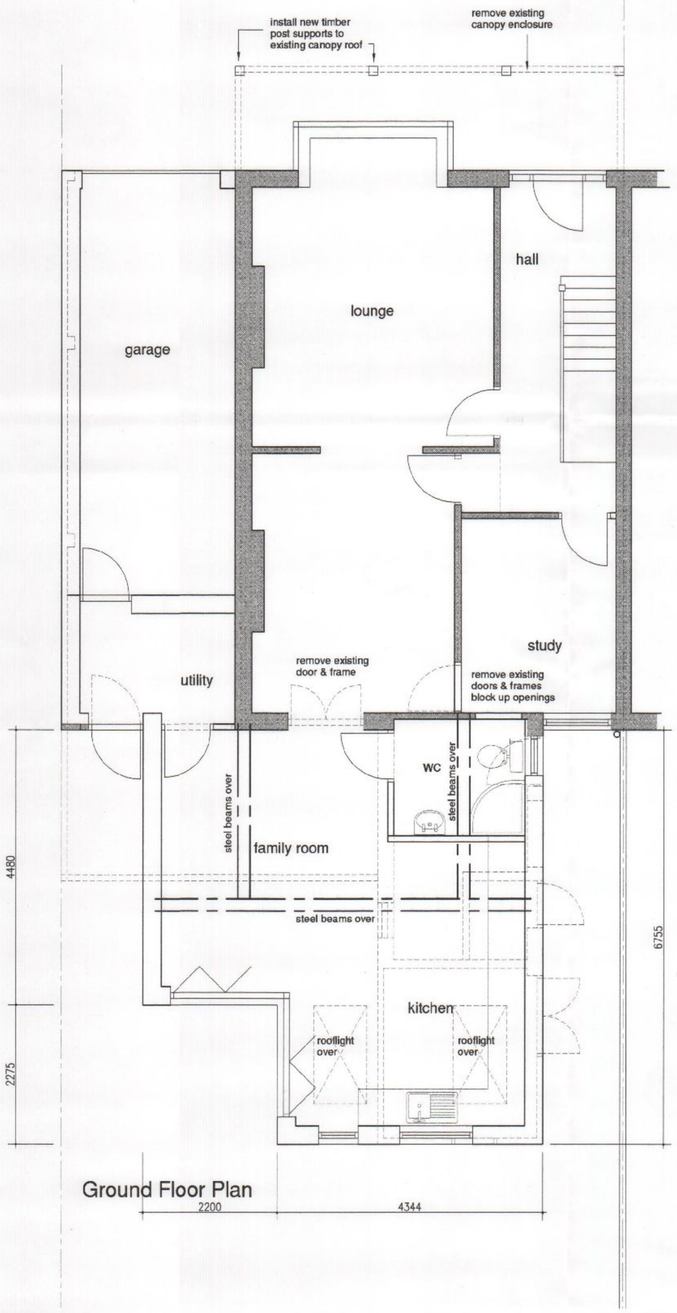

Ground Floor Plan

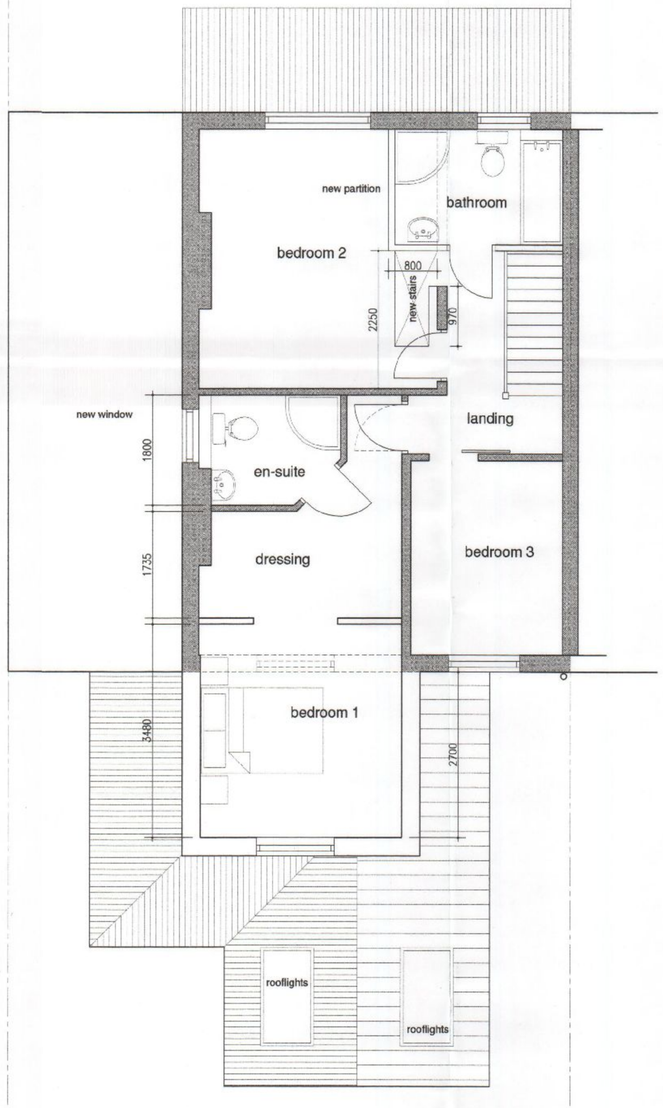

First Floor Plan

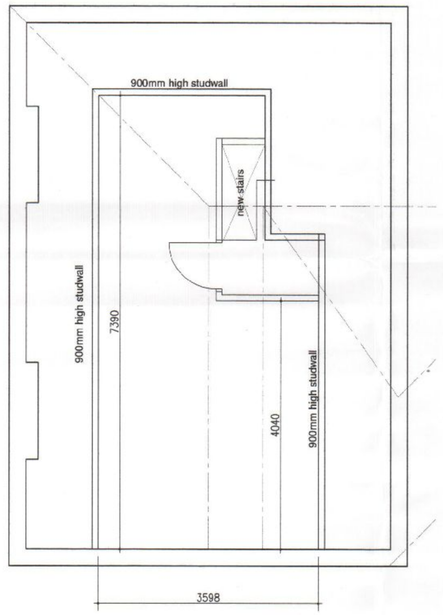

Second Floor Plan

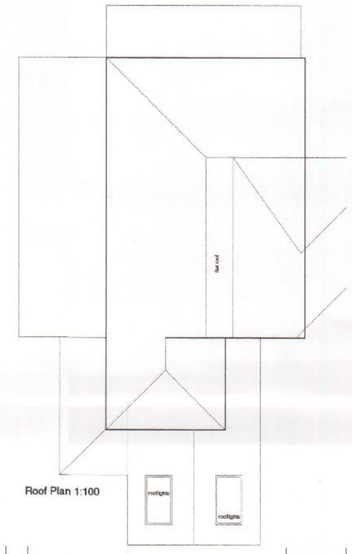

Roof Plan 1:100

Rev		Dwn / Date	Chk / Date
D	Roof plan added	mw 27.06.11	
C	Front porch elevations added	mw 10.06.11	
B	Second floor added	mw 23.05.11	
A	Rear gable added	mw 08.04.11	-
-	Original Issue		

This drawing is copyright and must not be disclosed to third parties without permision
Scaled dimensions are not to be used for construction

4 Queensgate
Queens Road
Fareham
Hampshire
PO16 0NW

Tel: 01329 288911
Fax: 01329 221913
E-mail: admin@m2architecture.com

m2 architecture
architectural technologist

PROJECT

Proposed Alterations to
11 Beechworth Road
Havant

CLIENT

Mr & Mrs Davies

DRAWING TITLE

Plans, Elevations
Rear Extension

PROJECT NO.	DRAWING NO.	REV.	SCALE
10032	300	D	1:100 1:50

HAVANT BOROUGH COUNCIL
28 JUN 2011
RECEIVED