


PERMIT

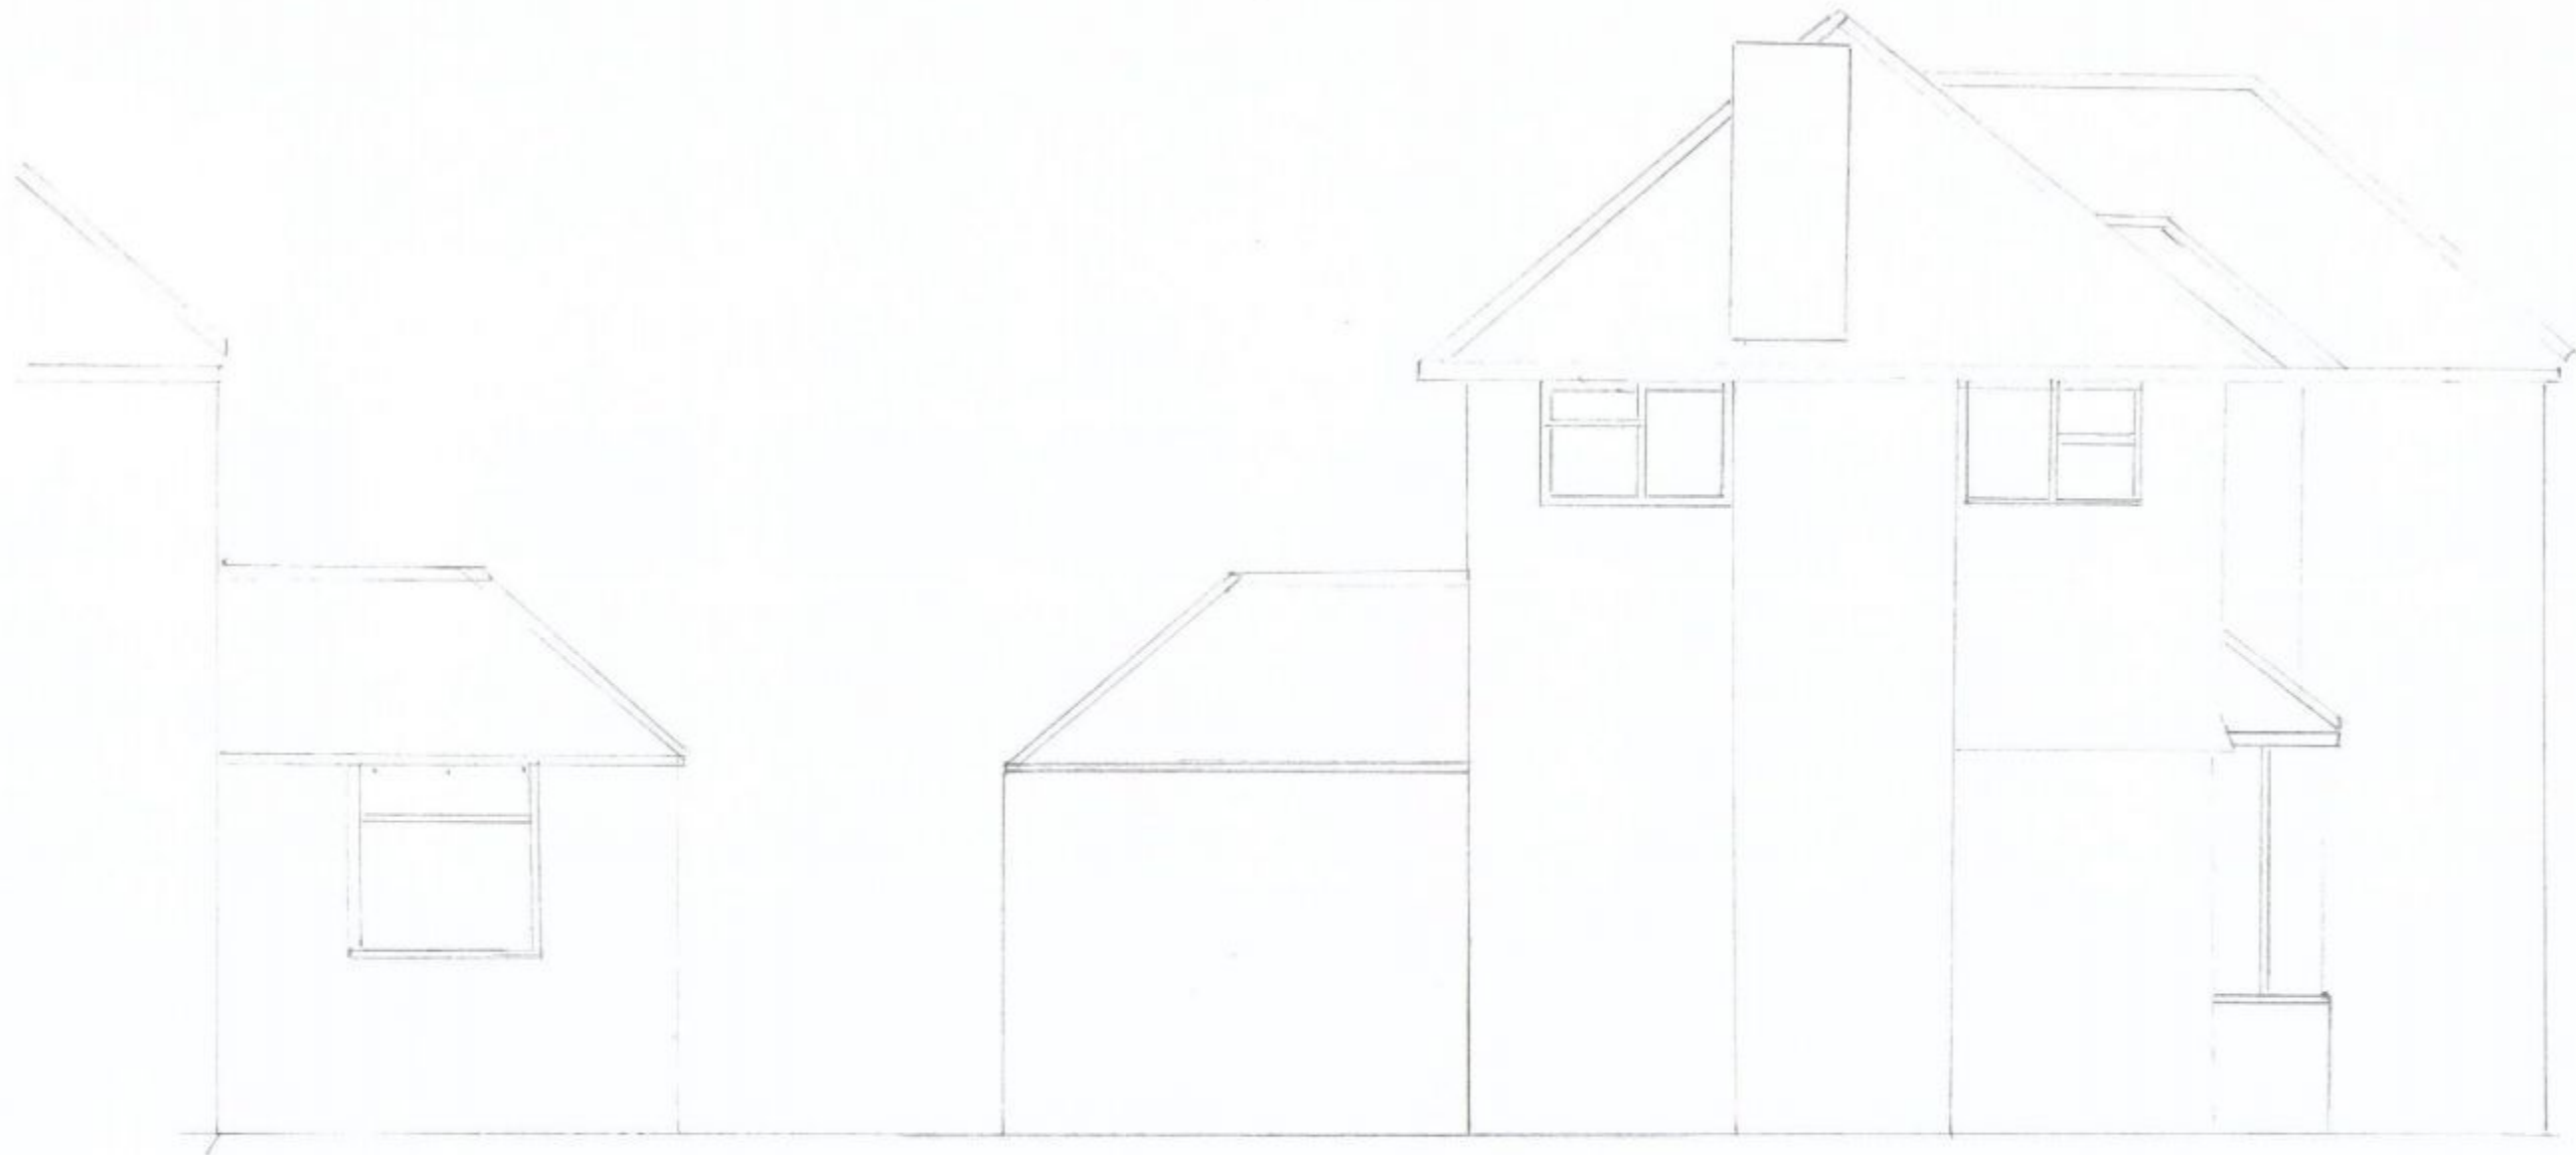

EXISTING SIDE ELEVATION

EXISTING SIDE ELEVATION

15 FERNDALE
WATERLOOVILLE
PO7 7NZ



SCALE 1:50