

NOTES:




Dimensions to be checked on site before commencing work. Any discrepancies shall be reported to the architect immediately.

Do not scale from these drawings except for planning purposes.
Use figured dimensions only.

Where applicable this drawing is to be read in conjunction with other consultants' drawings.

This drawing is the copyright of hda projects ltd.

This drawing is the copyright of hda projects ltd.

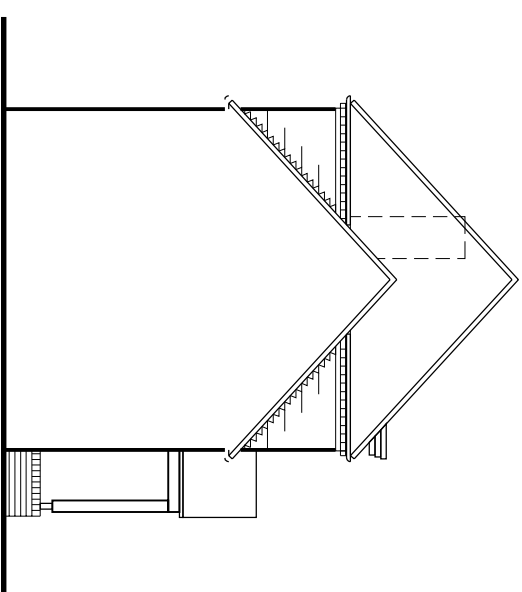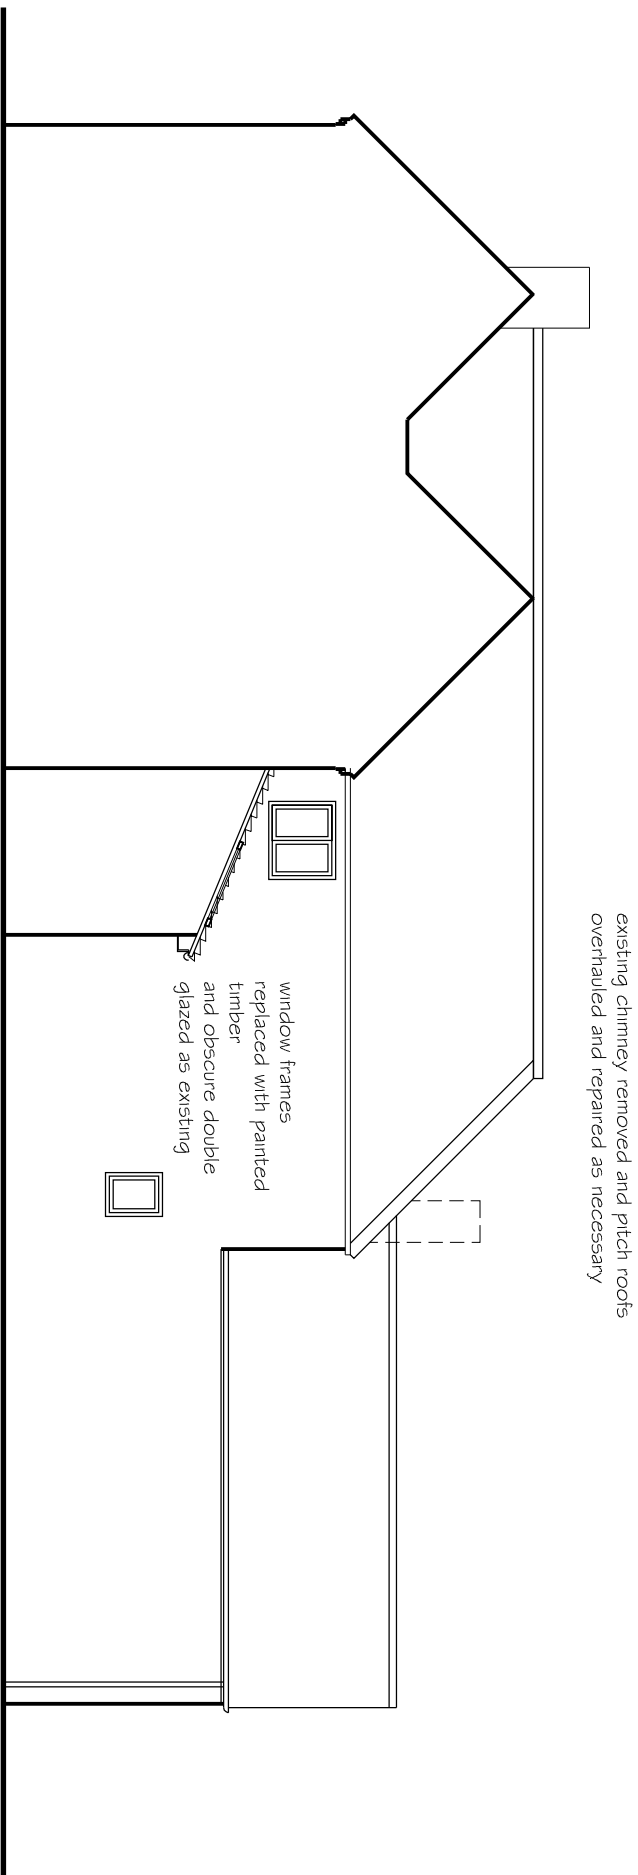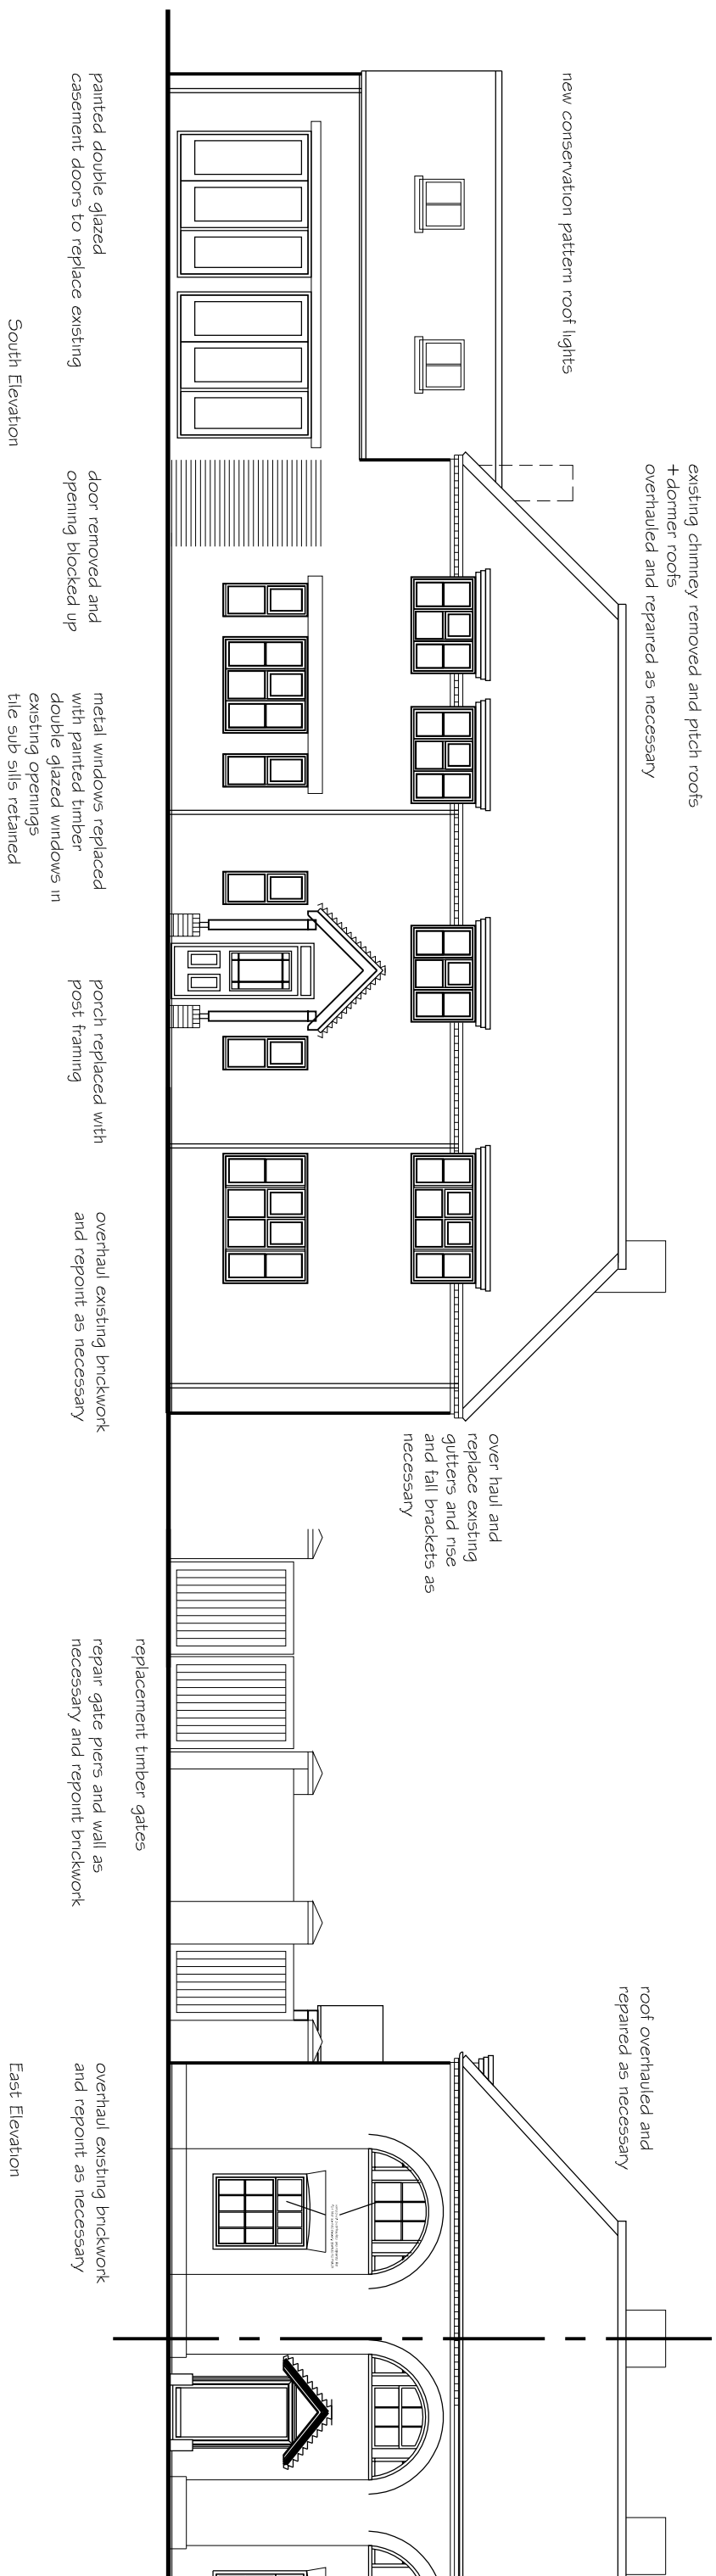

Aug 2012 Cottage pattern windows

Rev	Date	Amendment
-----	------	-----------

hnda projects

6 The Old Flour Mill - Queen Street - Emsworth -
Hampshire - PO10 7BT -
New Mob 07861 287017
Tel: +44 (0) 1243 373655 Mob 07867978618
e-mail: hdaproyects@talktalk.net

For

Mr + Mrs C Dodd

Project

Hall Place Cottage
South Street
Havant
PO9 1DA

Th

Elevations as Proposed Cottage Windows

Date	Drawn	Scale	Checked
Aug 2012	wrn	1 : 100 @ A3	
Job Number	Prefix	Drawing Number	Revision
1204	P	04	A