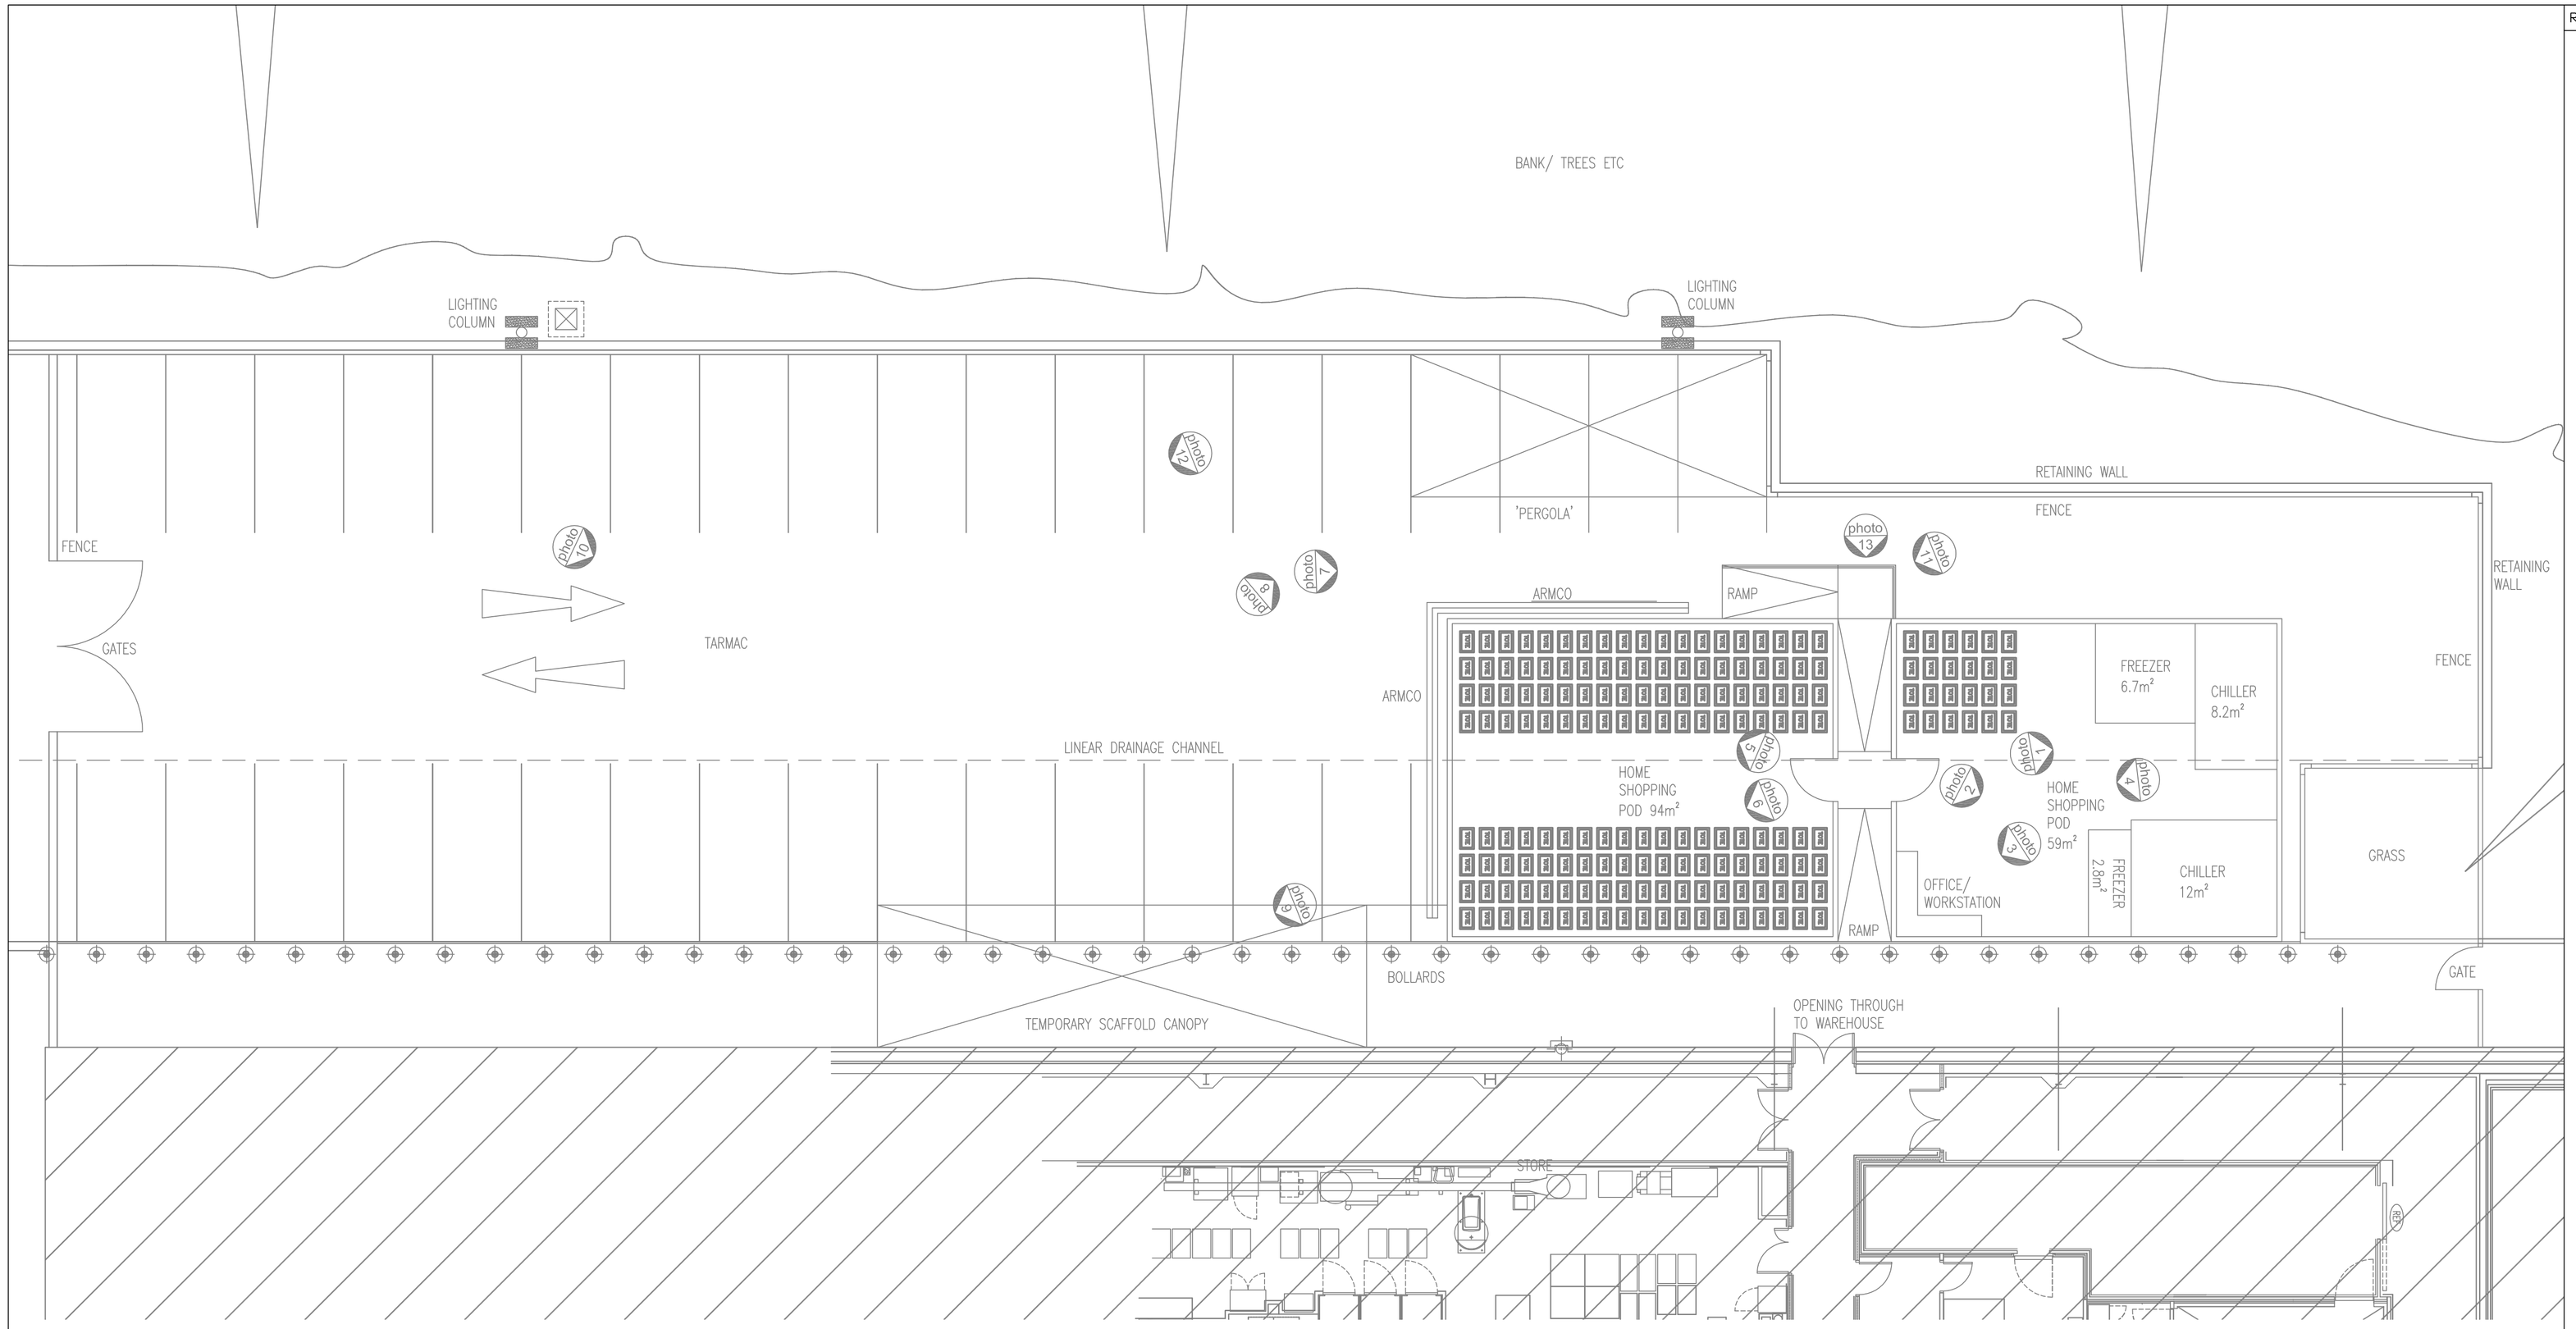



PHOTO '1'



PHOTO '2'

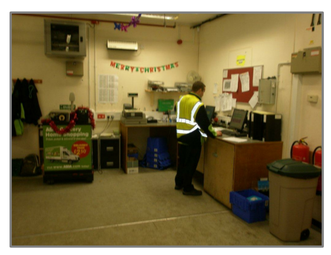

PHOTO '3'

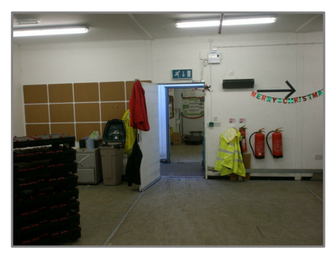

PHOTO '4'



PHOTO '5'



PHOTO '6'



PHOTO '7'



PHOTO '8'



PHOTO '9'



PHOTO '10'



PHOTO '11'



PHOTO '12'



PHOTO '13'

Rev	Date	Amendment	

Project No	Dwg No	Rev
0302	BP01	

Dwg Title
Existing Layout

Date	Scale
Dec 2011	1:100@A1
PF	

Project
Asda
Havant Home Shopping

Client
Asda Stores Ltd

GPS Gleneagles Project Services
2 Pellon Place
Bradley Business Park
Dyson Wood Way
Huddersfield
HD2 1GT
Tel: 01484 4222 19 Fax: 01484 513 617
E-mail: val.hudson@gps-ltd.co.uk

DO NOT SCALE FROM THIS DRAWING IF IN DOUBT ASK.
© THIS DRAWING MAY NOT BE COPIED WITHOUT PRIOR WRITTEN PERMISSION