

PERMIT

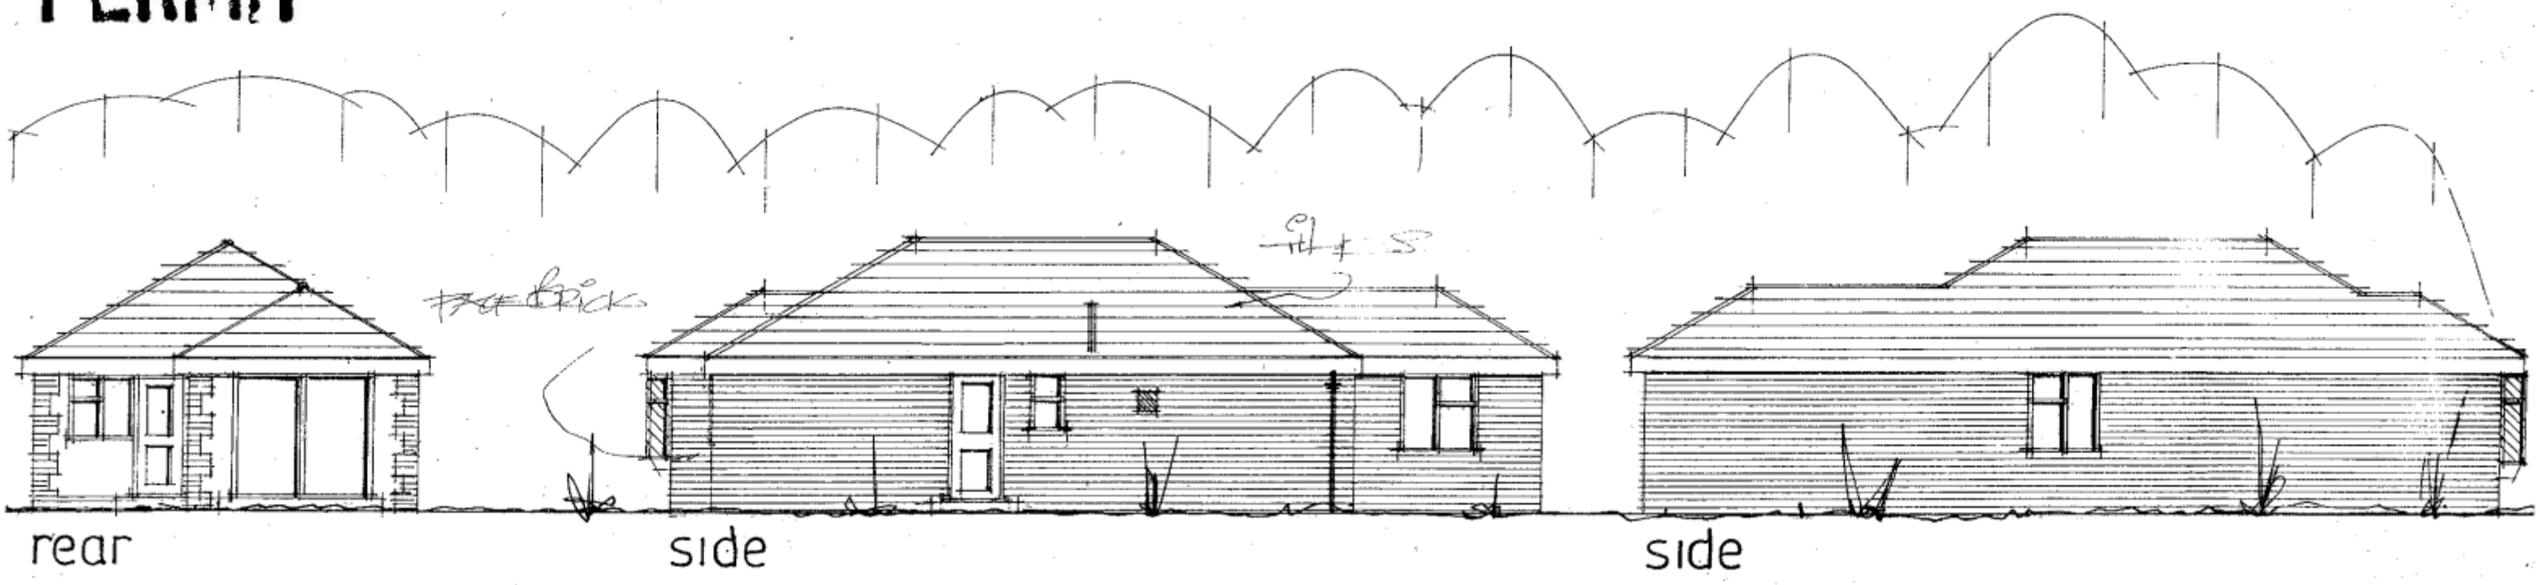

ELEVATIONS.

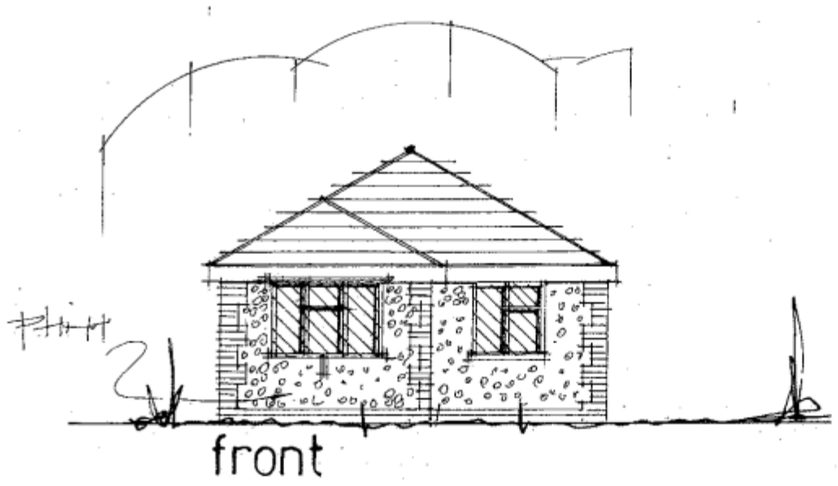

TWO NEW THREE BEDROOM BUNGALOWS.
60, CREEK ROAD, HAYLING ISLAND, HANTS.
FOR MR & MRS G. BISHOP.

DATE AUG 2011
SCALE 1.100

PETER J. WALKER MRICS
CHARTERED SURVEYOR
182 SEAFRONT, HAYLING ISLAND, HANTS
PO11 9 AN

TEL: 02392 467571