SHop Lay out.

PERMIT

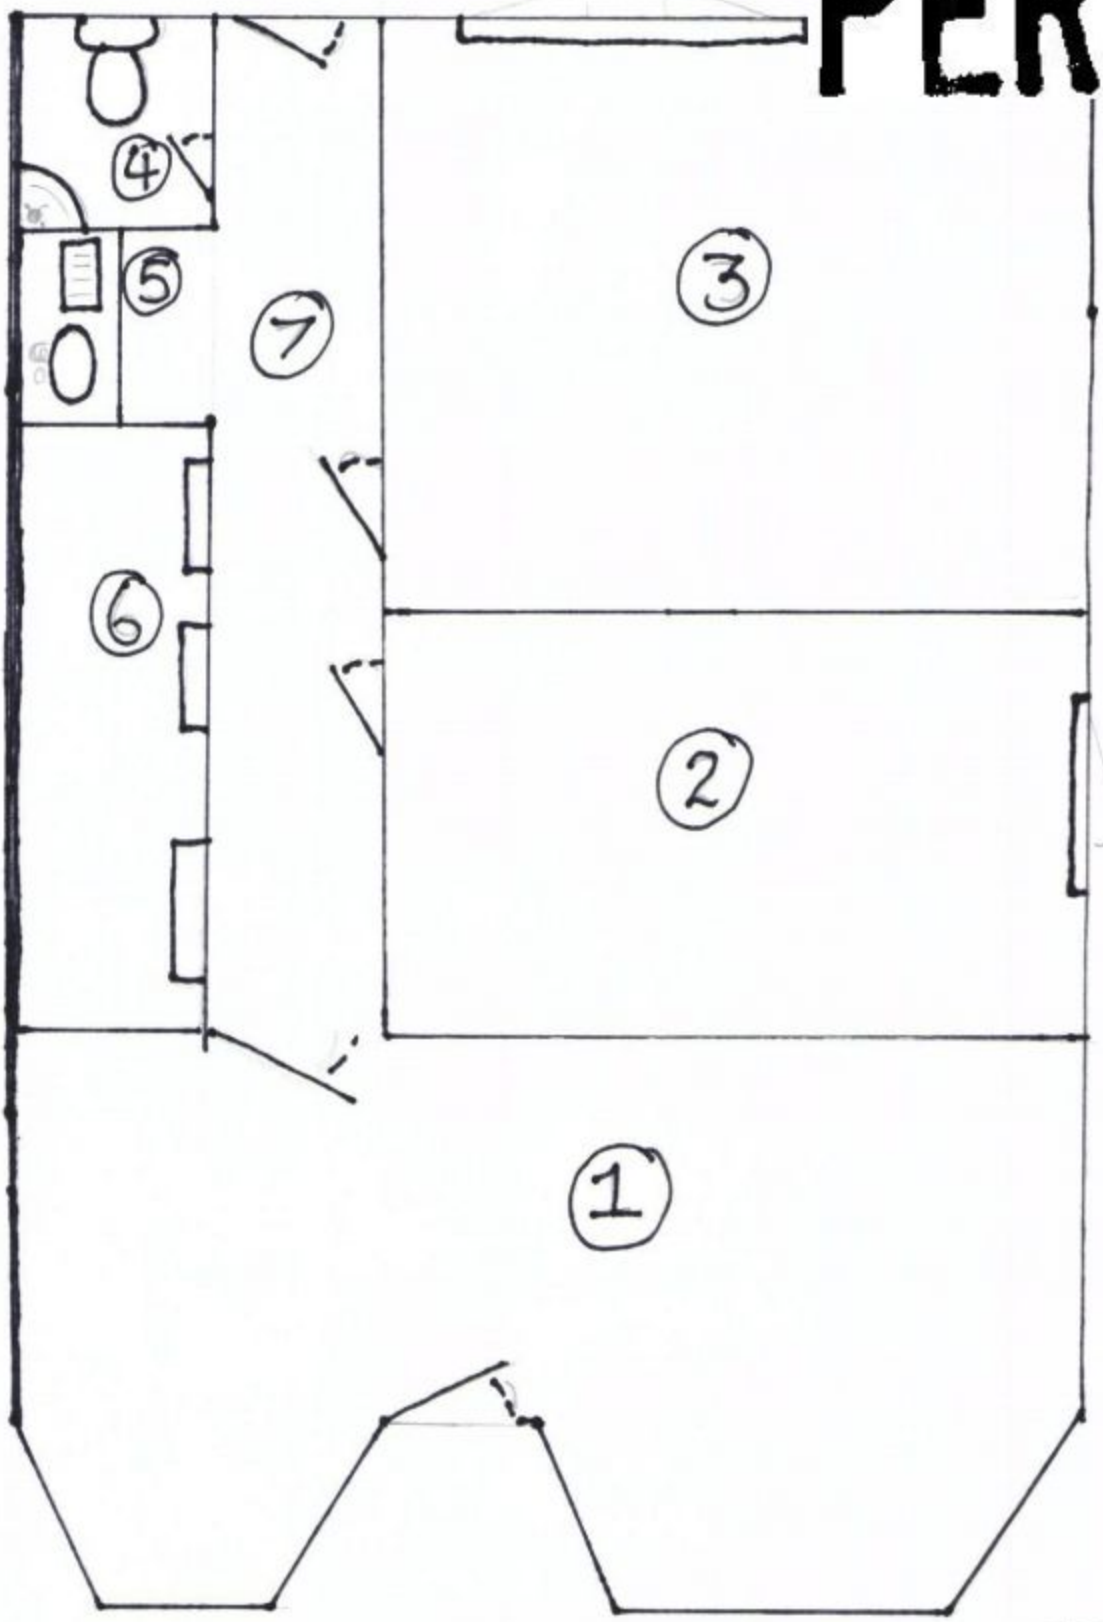


HAVANT BOROUGH COUNCIL
18 AUG 2011
RECEIVED