PERMIT

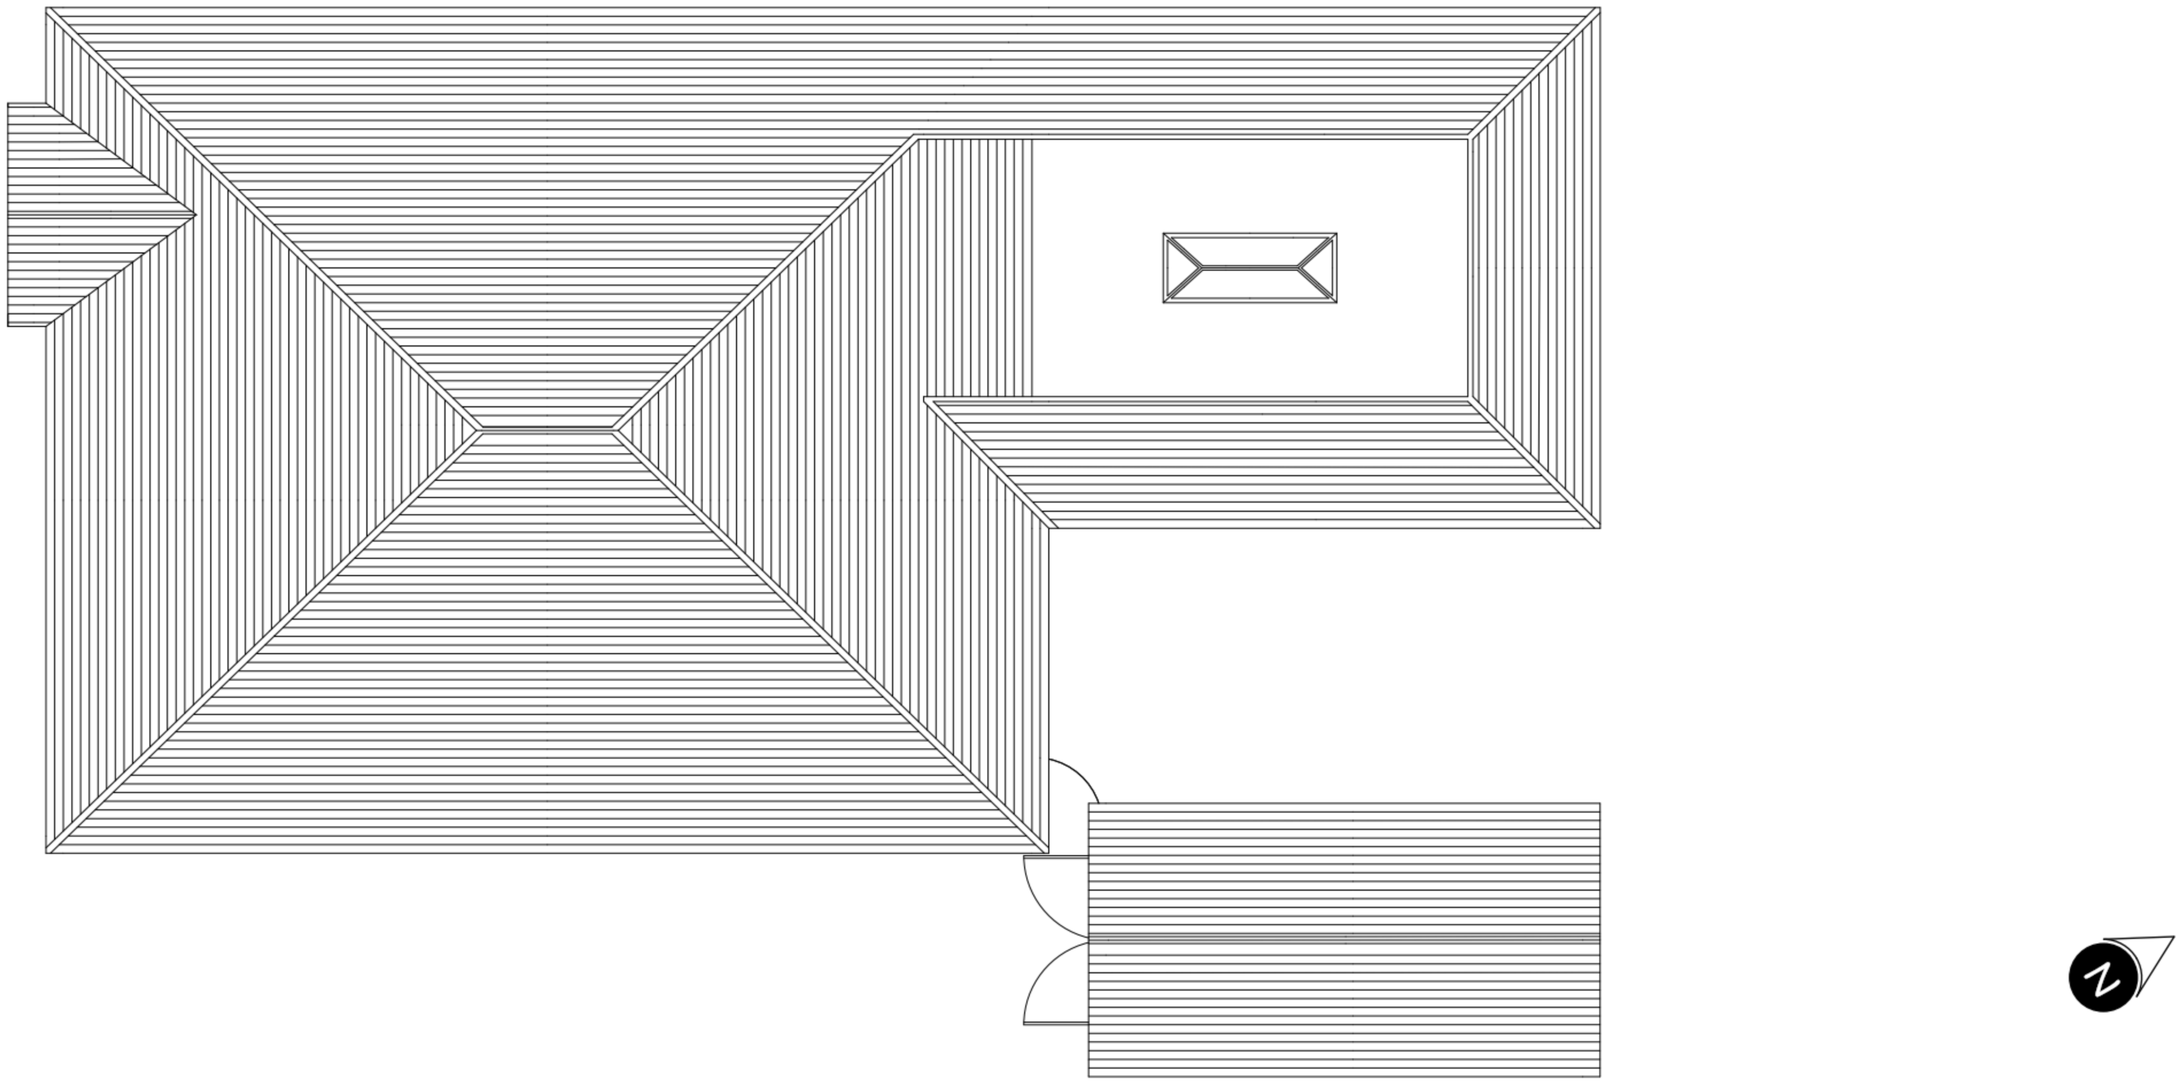

1 2 3 4 5 6 7 8 9 10

metres

MR & MRS TESTER.
84 SILVESTER ROAD, WATERLOOVILLE,
HAMPSHIRE, P08 8TS.

PROPOSED ROOF
PLAN
DRAWING NO: 04/1106513.

PRELIMANARY
SCALE: 1/50 @A2
DATE: 16-05-2011

SOLEIL ARCHITECTS
0044 (0) 1273 862282
0033 (0) 468 25 02 77

UK OFFICE.
3RD FLOOR, QUEENSBURY HOUSE,
106 QUEENS ROAD, BRIGHTON,
EAST SUSSEX, BN1 3XF

FRANCE OFFICE
2 RUE PAUL RIQUET
11390 FONTIERS CABARDES
AUDE

NO DIMENSIONS ARE TO BE SCALED FROM THIS DRAWING.

ALL DIMENSIONS ARE TO BE CHECKED ON SITE AND ANY DISCREPANCIES TO BE REPORTED TO THE ARCHITECT.