
PERMIT



EAST

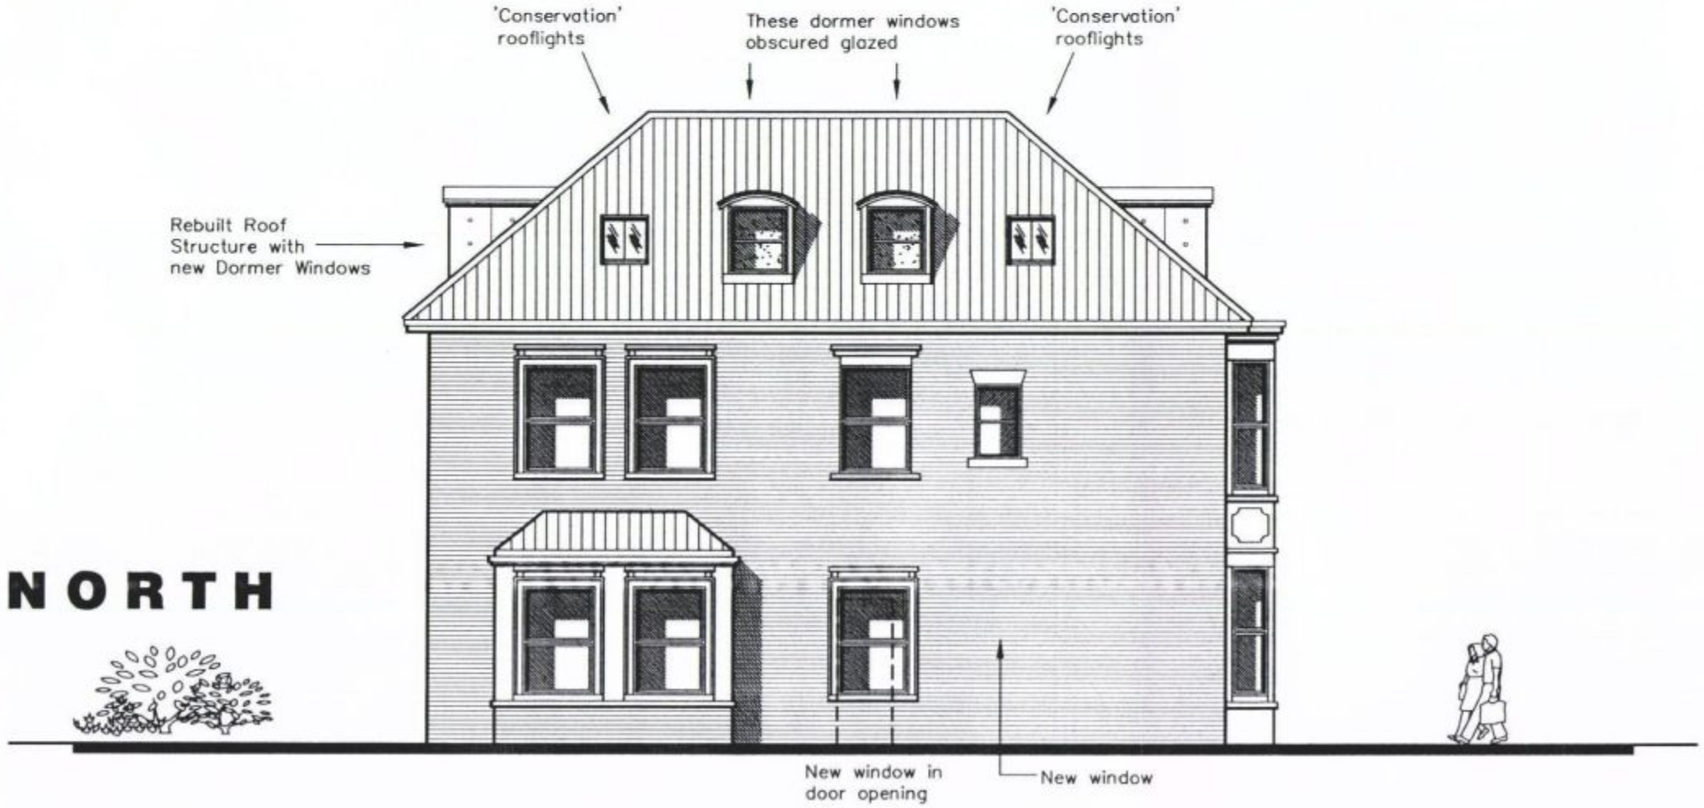

NORTH

metres 10 20 30

HAVANT BOROUGH COUNCIL
25 MAR 2011
RECEIVED

58 HORNDEAN ROAD
EMSWORTH

PLANNING #2
PROPOSAL ELEVATIONS
NORTH & EAST

Martin Critchley
Consultants Ltd.
First Floor, 7 North Street
Hayant, Hampshire, PO9 1PW
023 92 474 919
critchleyarchitect@hotmail.com

Scale A1 = 1:50, A3 = 1:100
Drawn MHC
Date 28/02/08

Revisions

A. Dormer and rooflight revs. 17/04/08
B. South windows revised. 18/04/08
C. As built variations. 27/04/10
D. NMA Application. 30/04/10
E. NMA Application #2. 24/03/11

0745–408 E