PERMIT



ELEVATION A



ELEVATION B

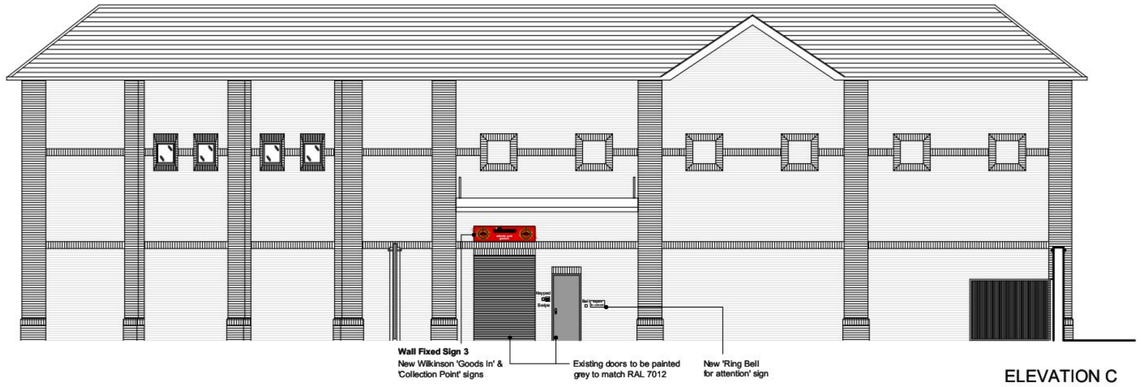

ELEVATION C

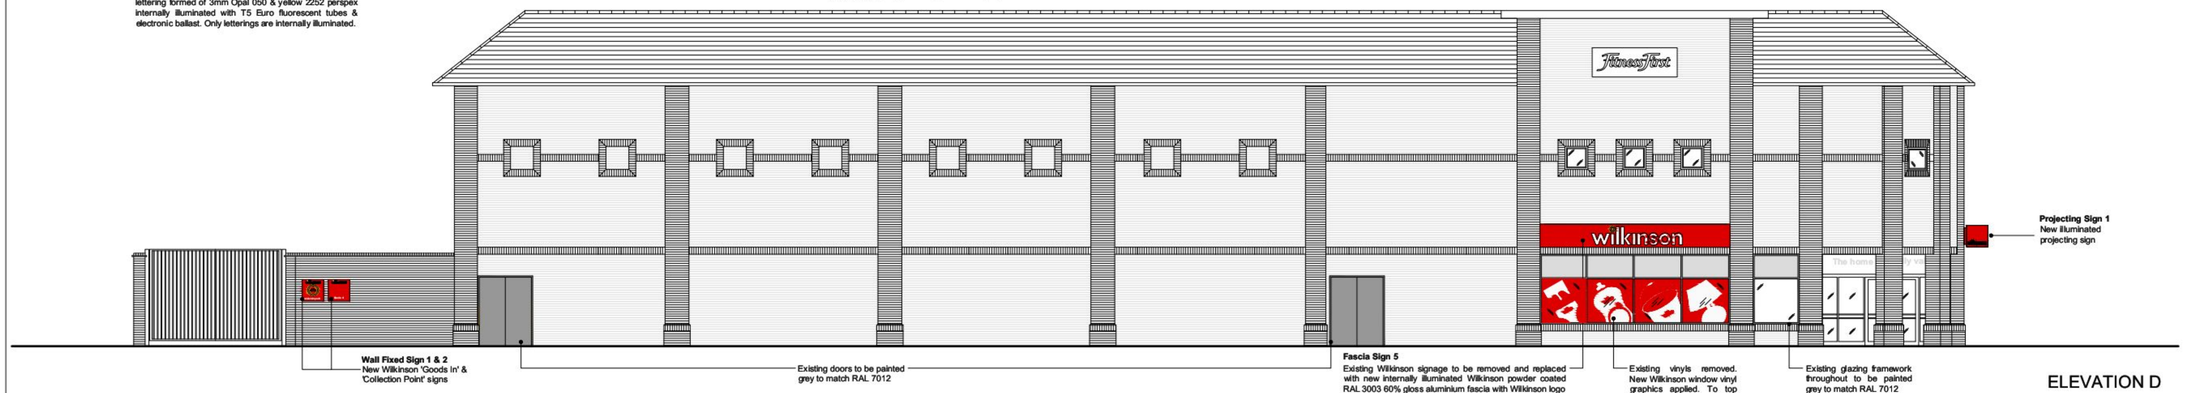

ELEVATION D

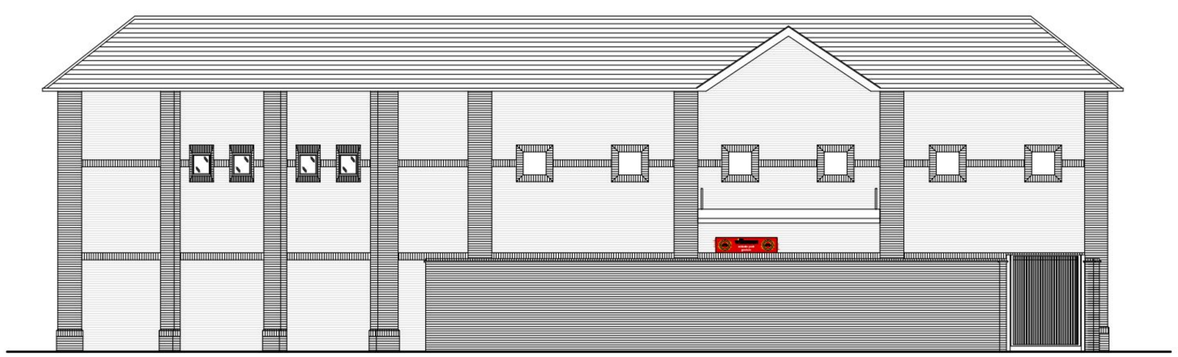

ELEVATION E

460
PROPSOED ELEVATIONS
SCALE 1:100

0 1 2 3 5 10m
Scale 1:100

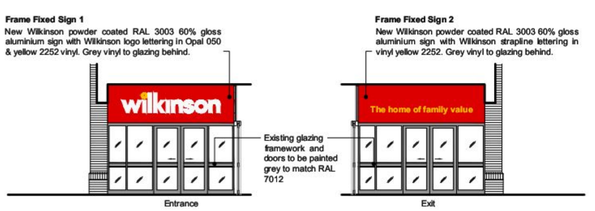

ELEVATION F

ELEVATION G

Rev	Date	Description
C	13.06.11	Signage option omitted
B	06.06.11	Entrance signage amended, alternative option shown
A	31.05.11	Window vinyls replaced to elev D, central sign panel to elev B, collection point/ goods in sign revised to elev C, new vinyl graphics to elev F & G, new grey vinyl to top window panels

Title	PROPOSED ELEVATIONS
Job	WILKINSON WATERLOOVILLE
Scale	1:100 @ A1
Date	MAY '11
Drn	CG
Chk	PH
Dwg No	11026 / 460
Rev	C

cgl
Child Graddon Lewis
architects & designers
Studio 1
155 Commercial Street
Spitalfields
London E1 6BJ
T +44 (0) 20 7539 1200
F +44 (0) 20 7539 1201
E hq@cgluk.com
www.cgluk.com