



0 1 2 3 4 5

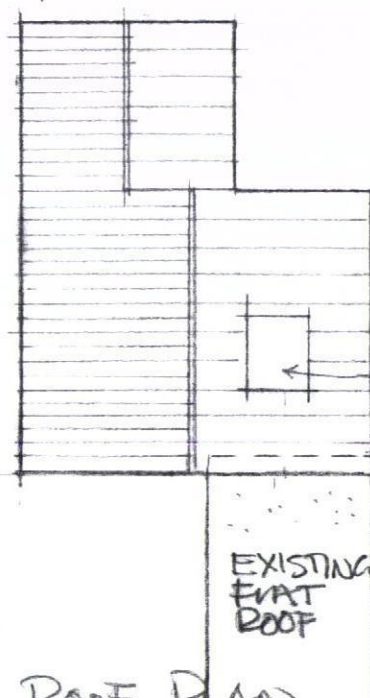


ROOF PLAN
1-100
PROPOSED

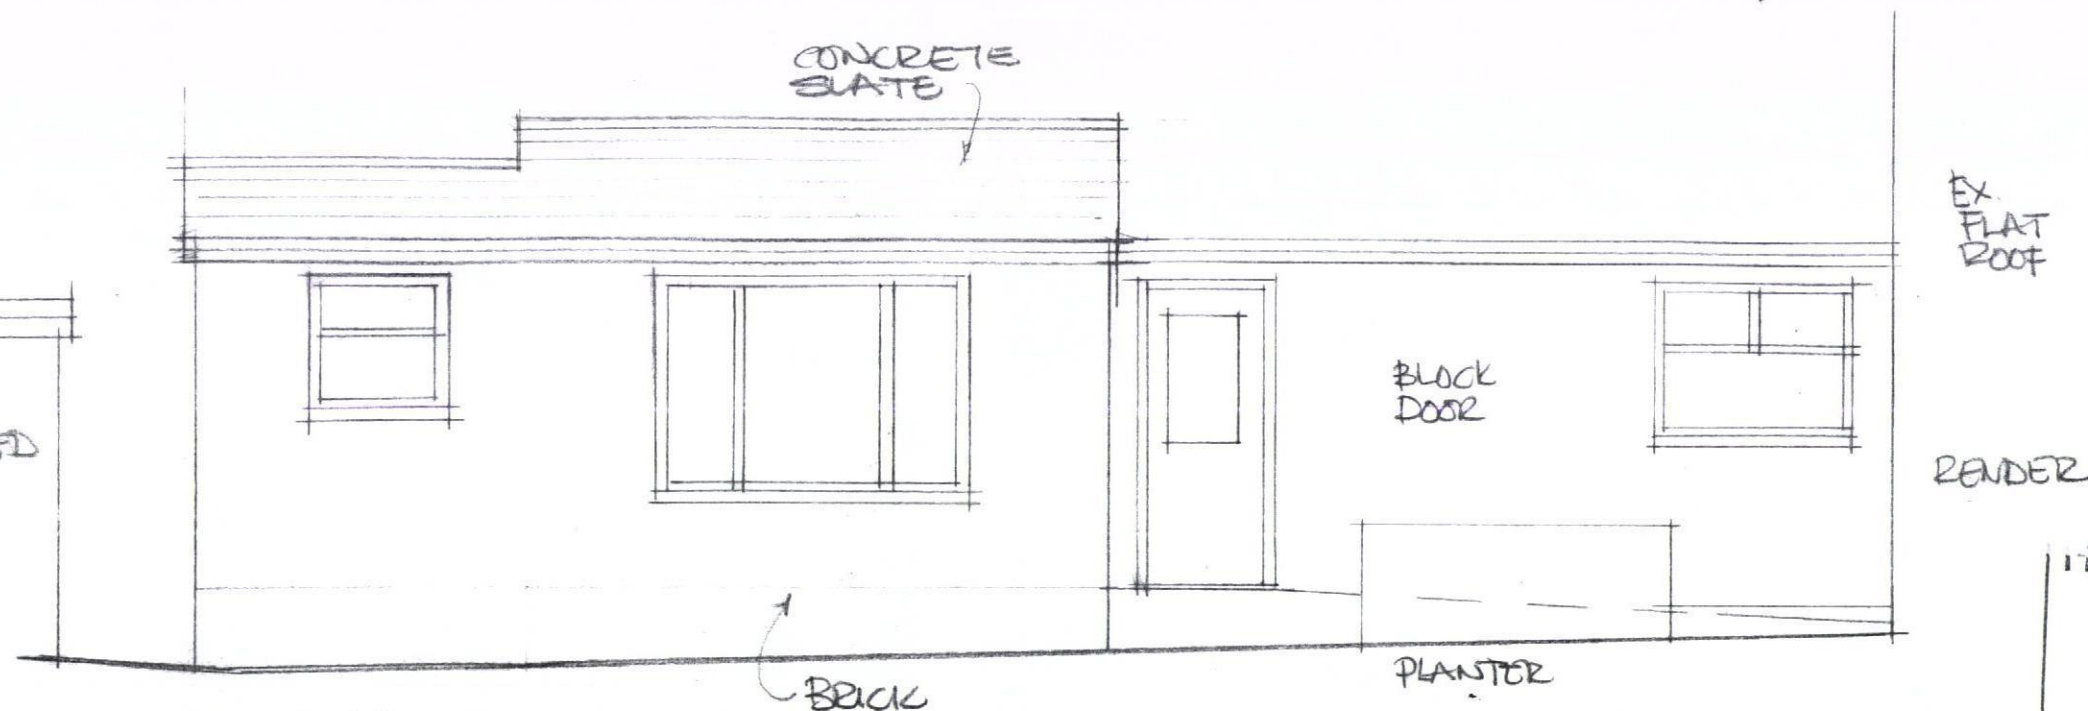


SIDE ELEVATION.
PROPOSED 1-50

HAVANT BOROUGH
COUNCIL
20 SEP 2012
RECEIVED

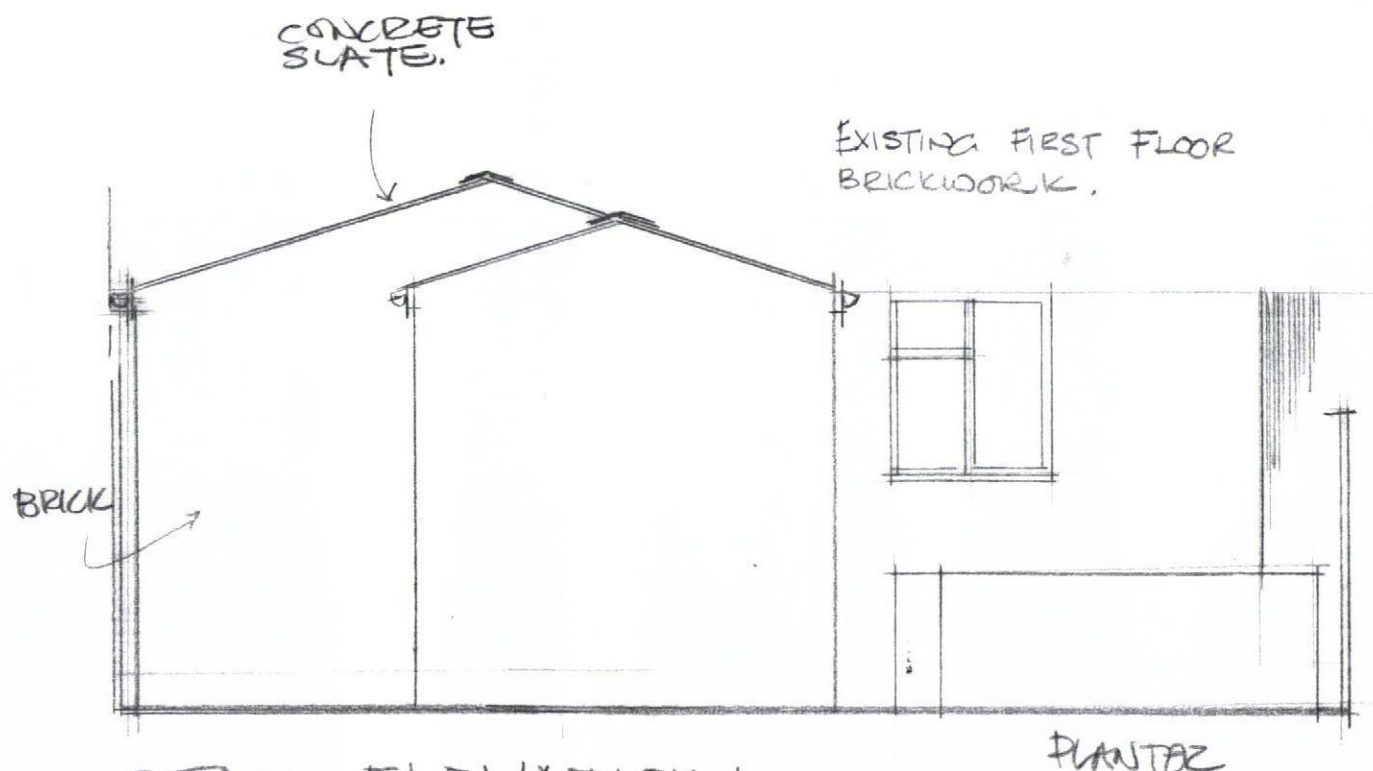

REAR ELEVATION
PROPOSED 1-50

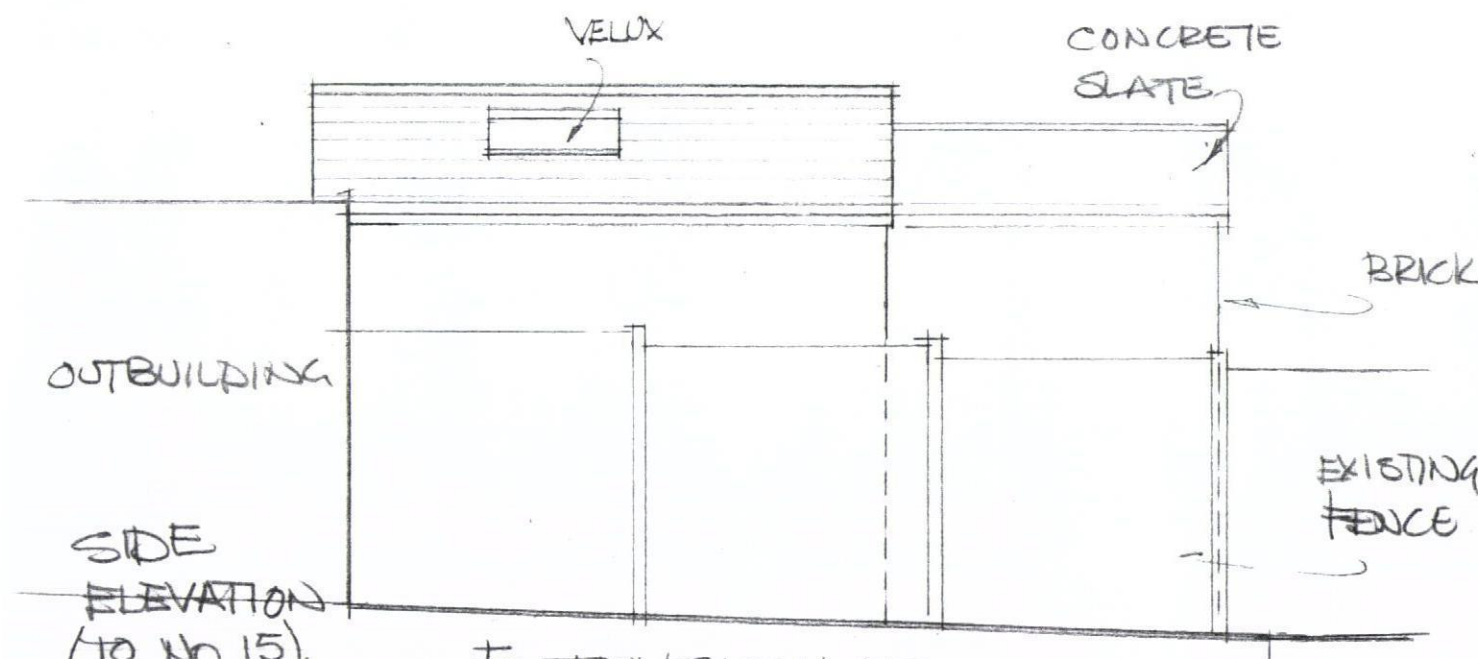

SIDE
ELEVATION
(TO NO 15).
1-50
PROPOSED

EXTENSION TO
13 ELLISFIELD ROAD
LEIGH PARK
HAVANT PO9 5AY
JULY 2012 SCALE 1-50, 1-100 PPG 3A