
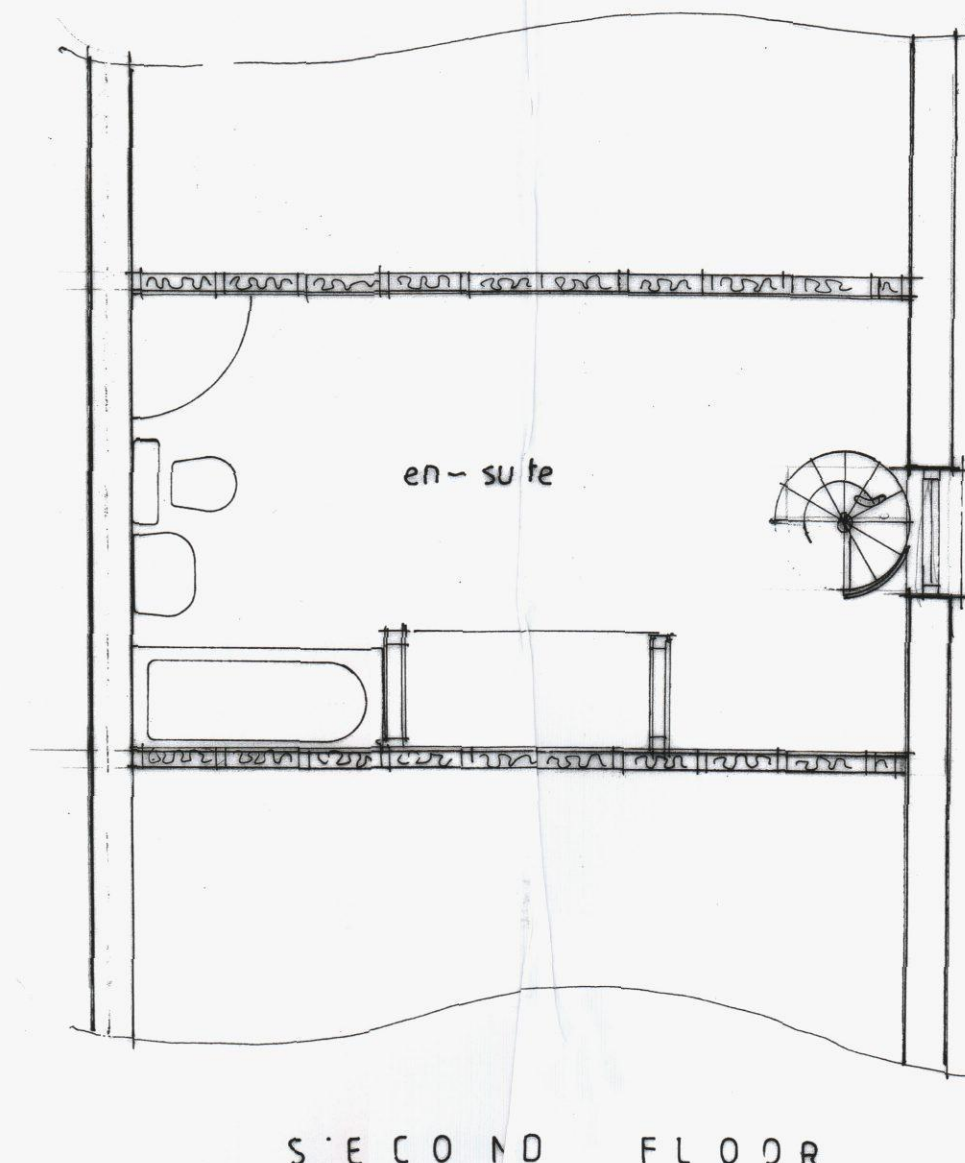
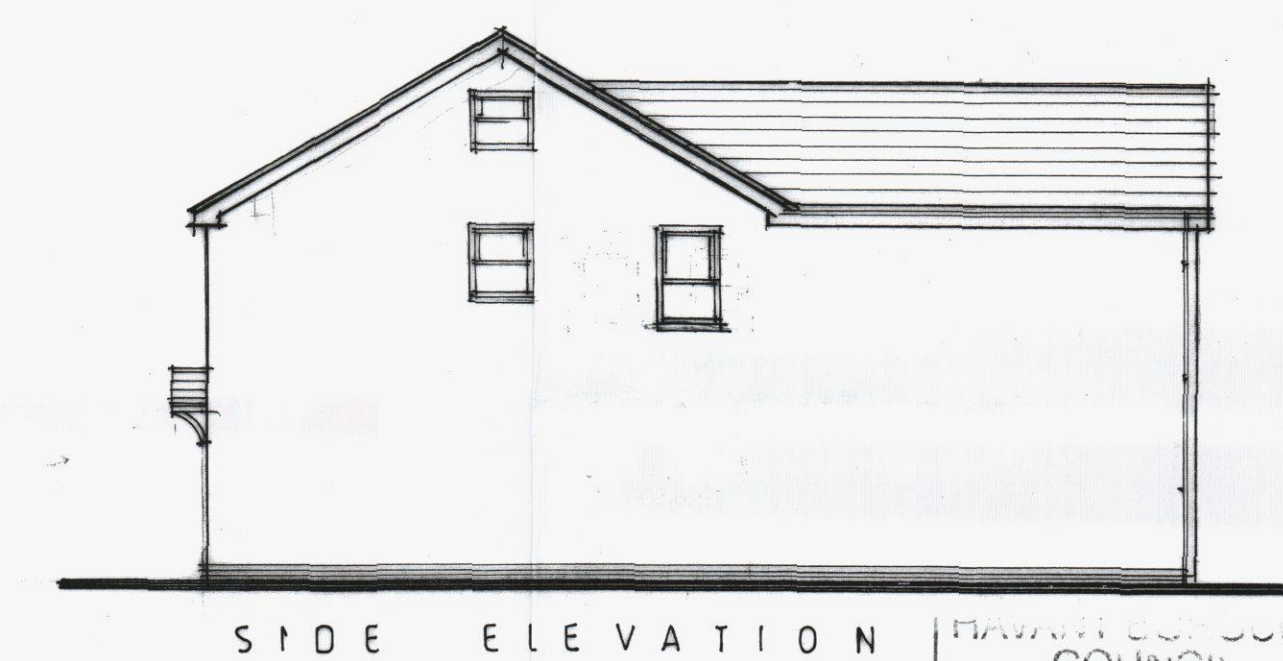
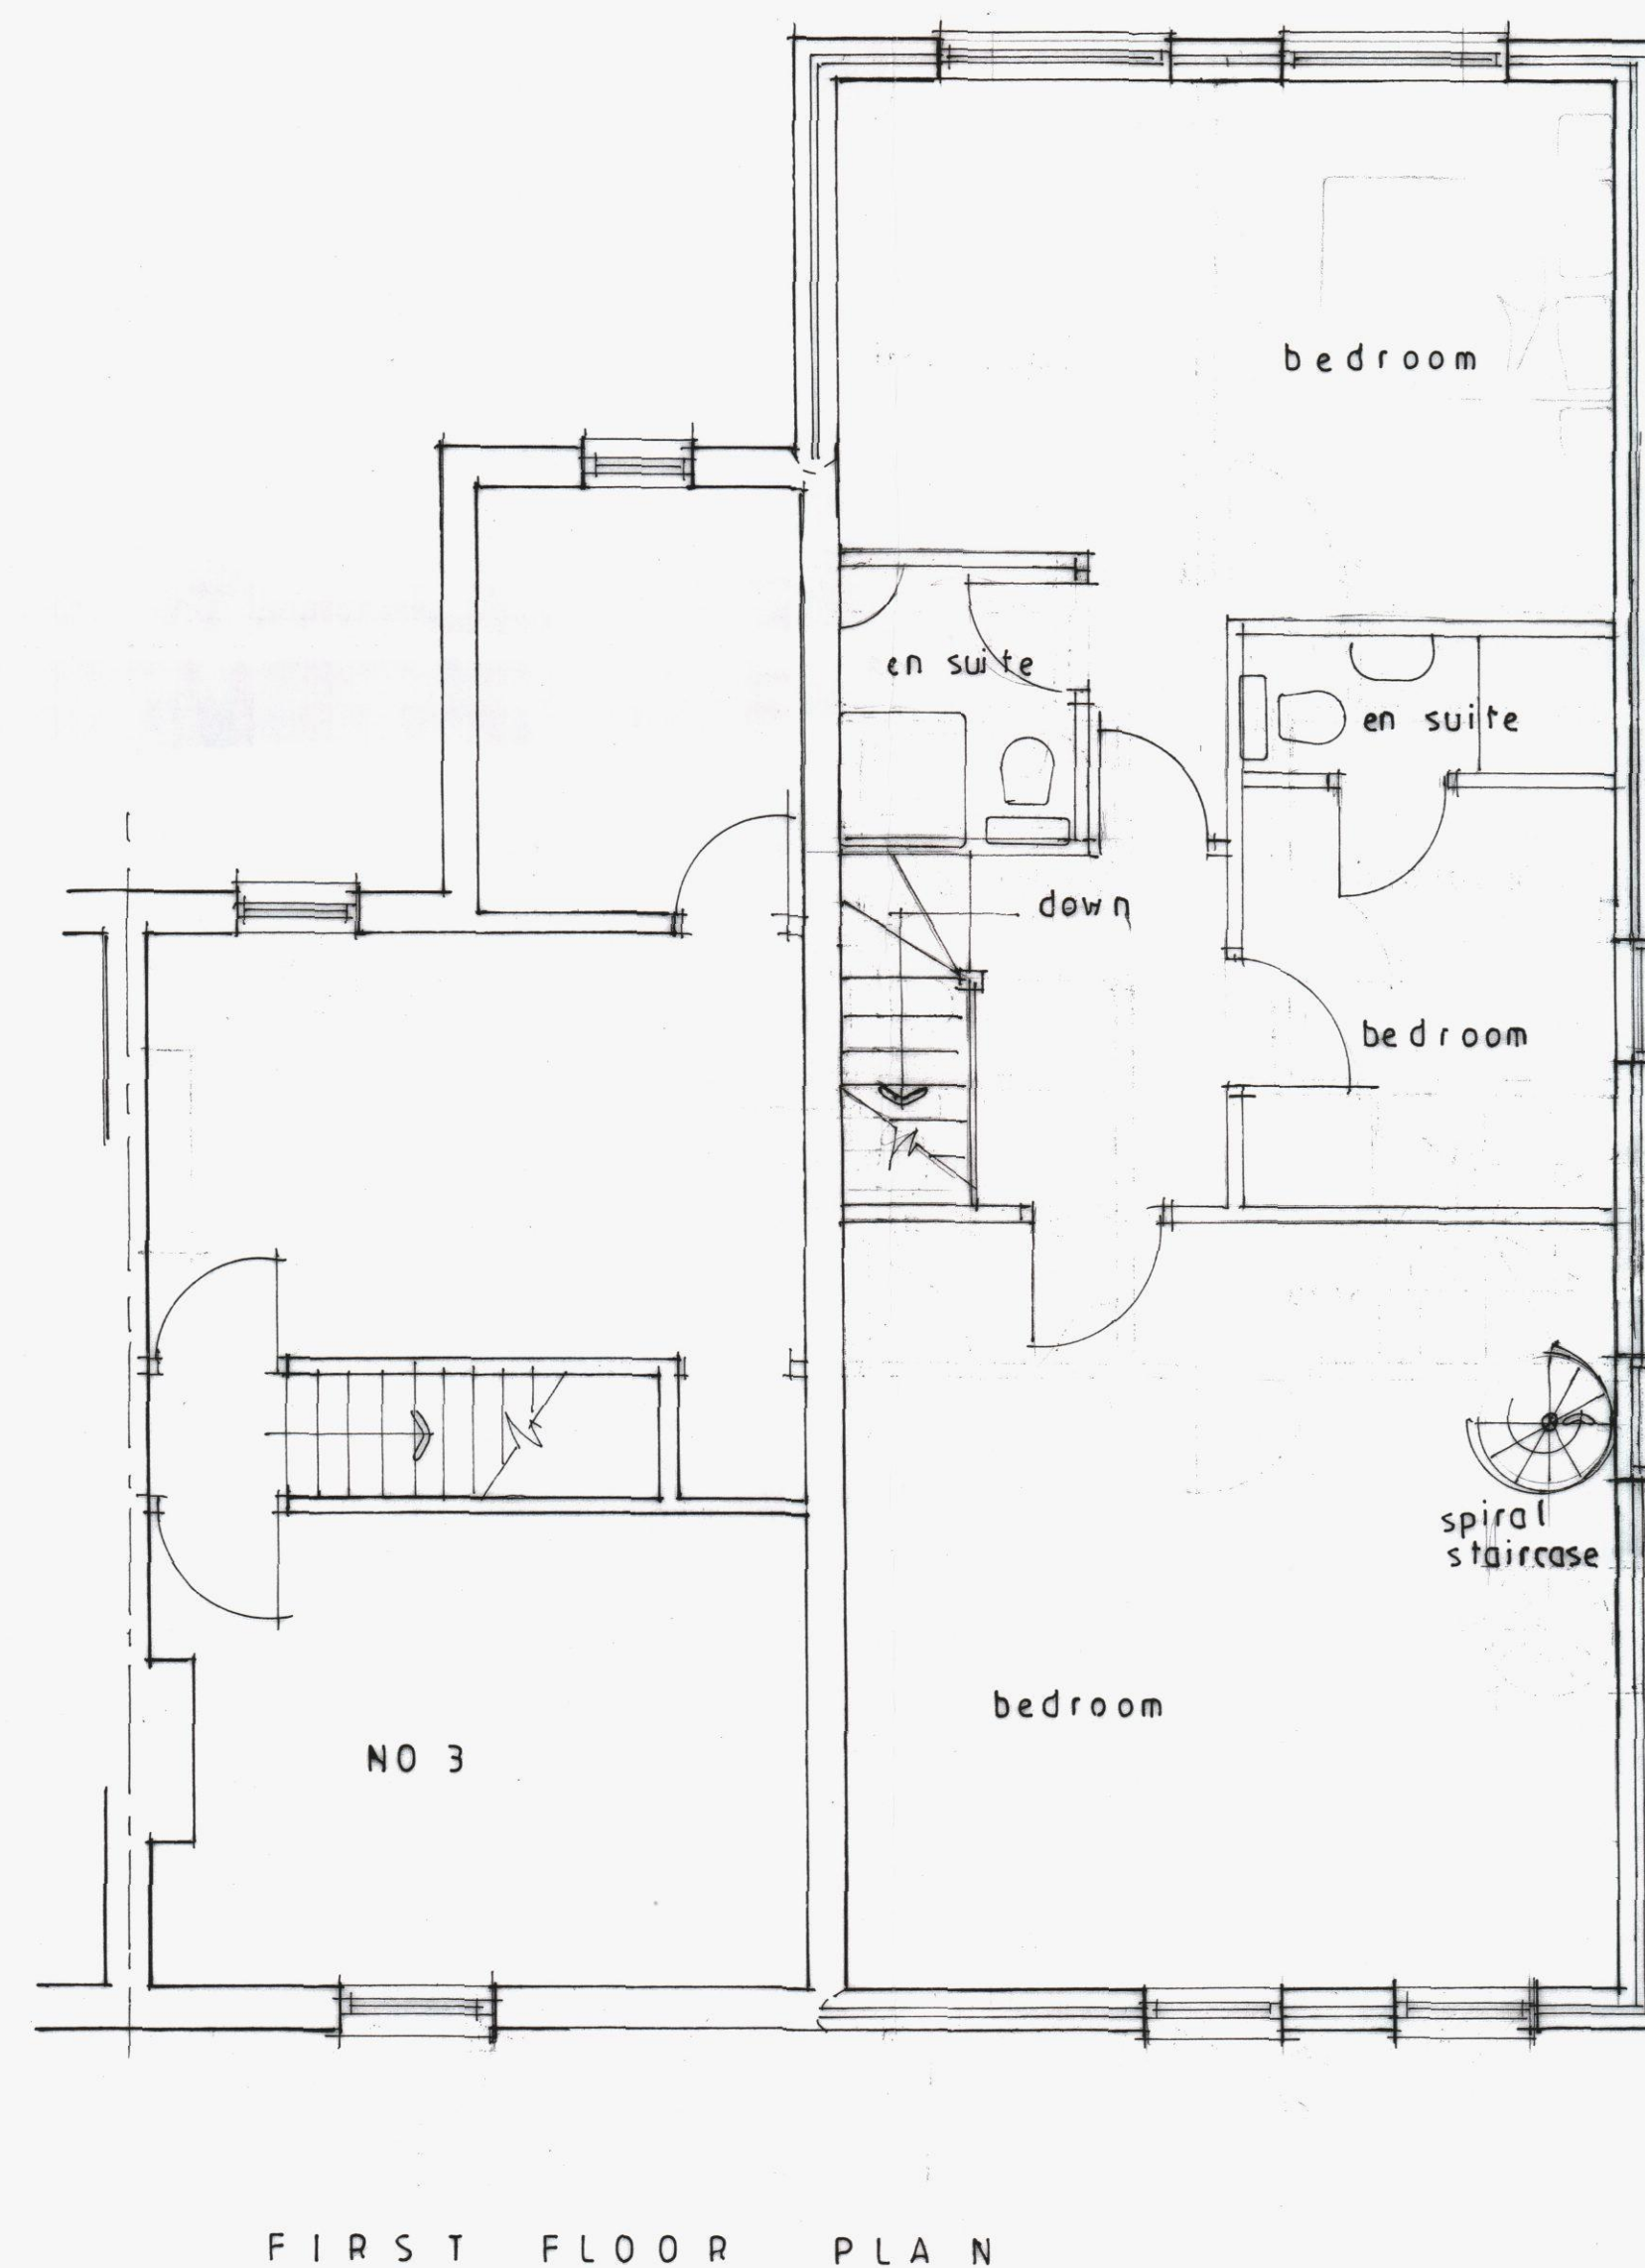


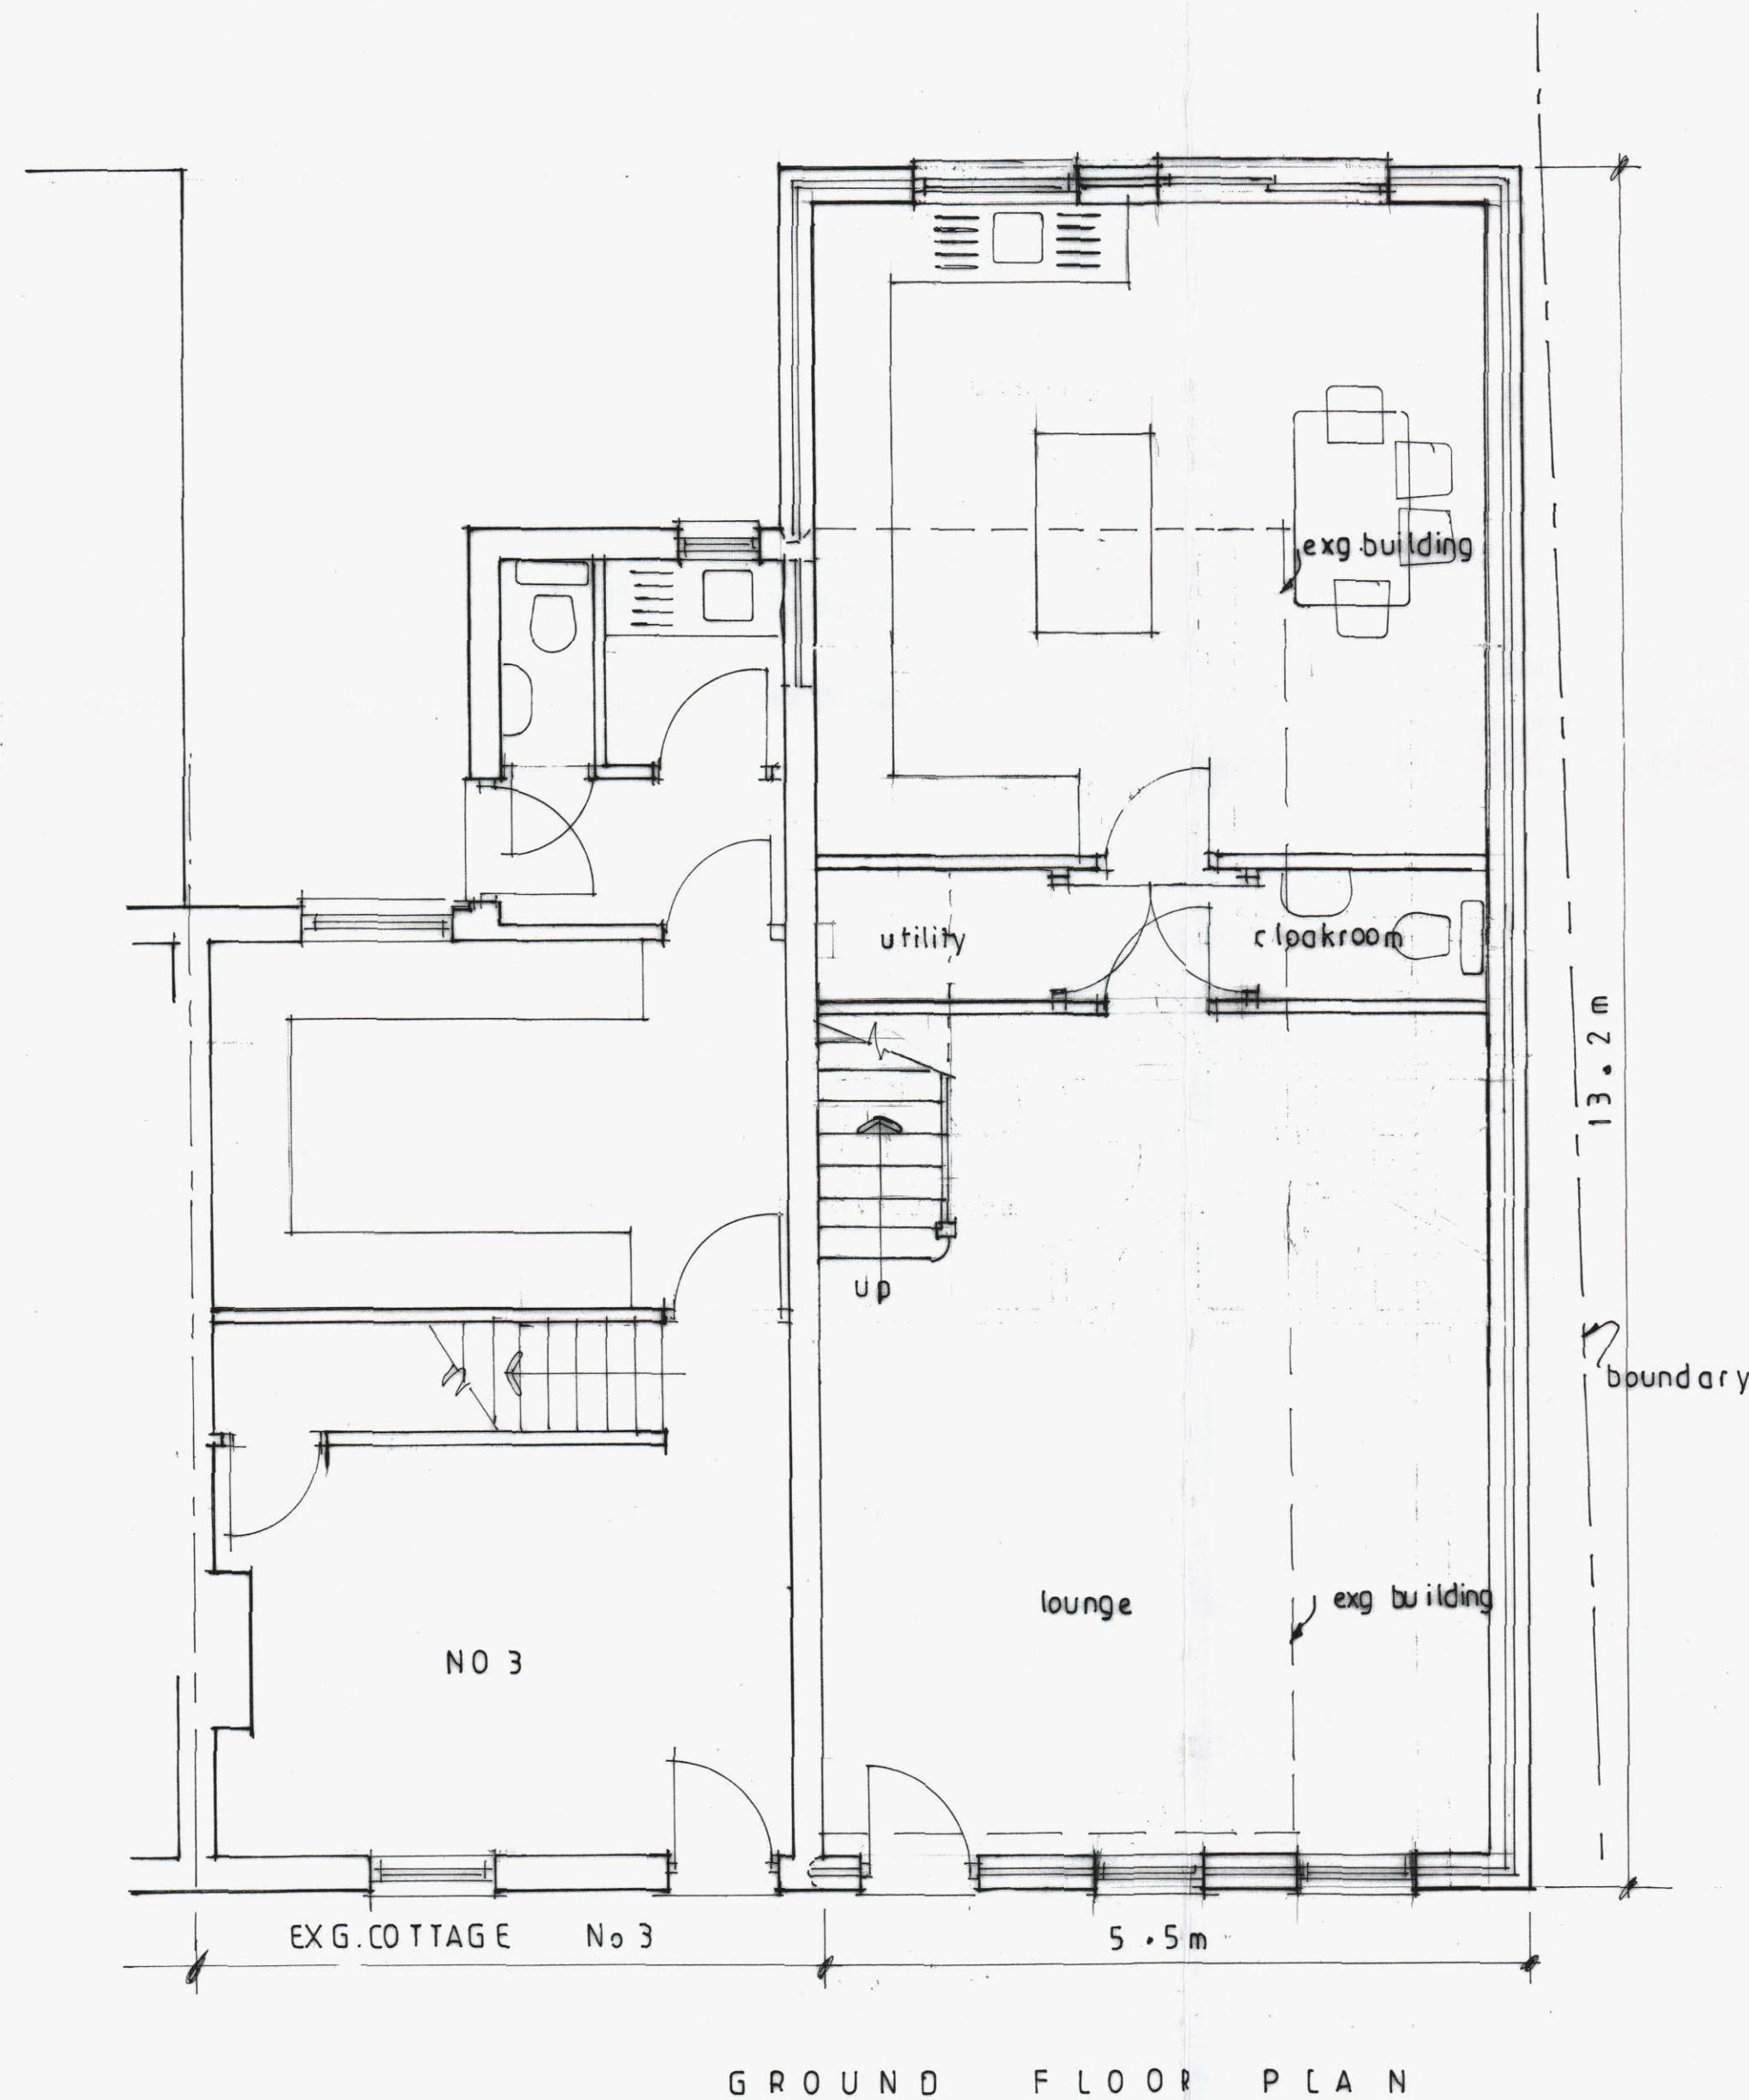

RECEIVED

client
MR. R. EVANS
job title
PROPOSED ATTACHED DWELLING
AT: 3, LEGION ROAD
HAYLING ISLAND
HANTS

drg. title
PROPOSED PLANS/ELEVATIONS

scale 1:50

date JULY 2012

drg. no 2 a

a Revised (drg. no. 2) Aug. 2012