AMENDED PLAN

B.O.H. PERMIT

0 1000 2000 3000 4000 5000

1/50

1/100

0 1000 2000 3000 4000 5000

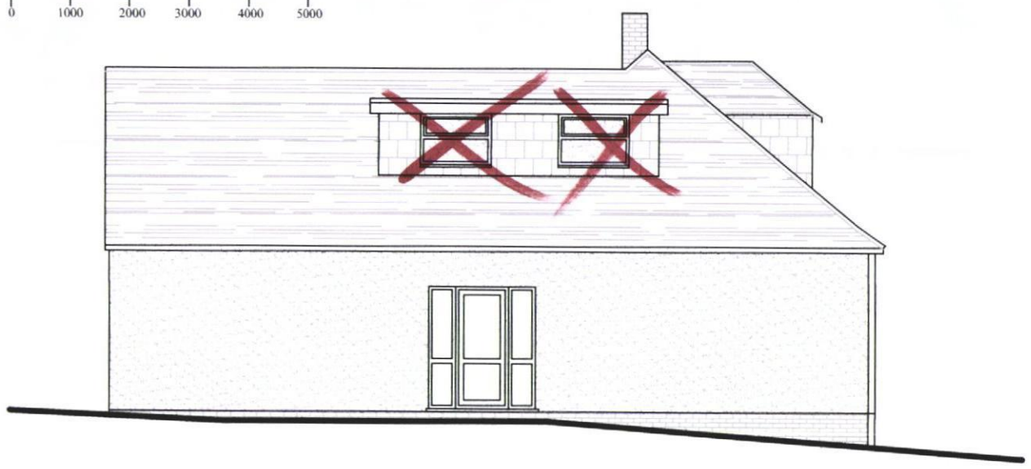

Proposed side elevation



Proposed front elevation

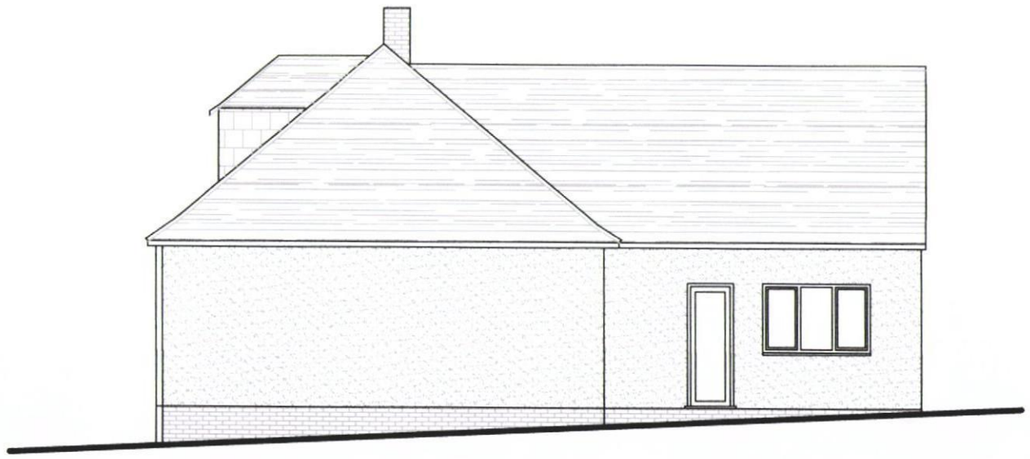

Proposed side elevation

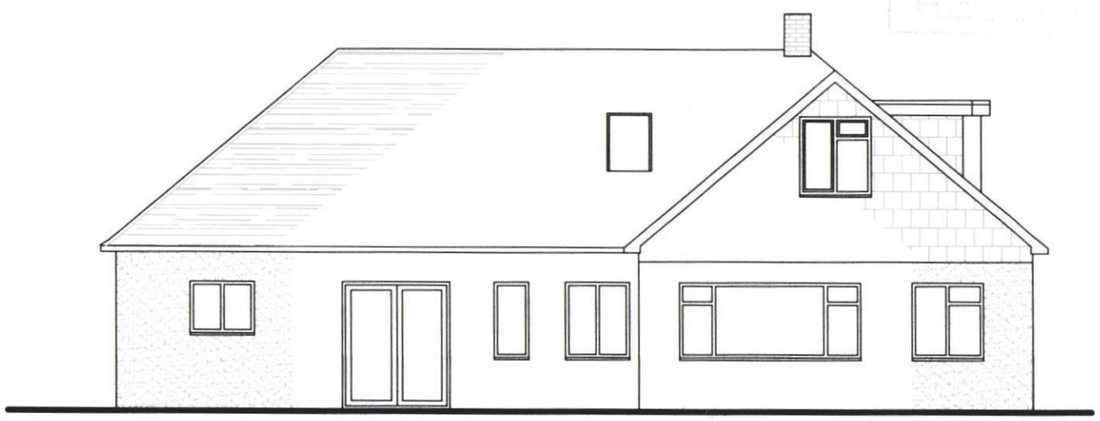

Proposed rear elevation

Plan no. 07/10/08
Sheet no. 6 of 10
Scale 1/100
Revision 01 Side dormer altered
Original paper size A3

The Project Support Practice

Proposed alterations and extensions at
13, Summerhill Road Cowplain
Hampshire PO8 8XD

AMENDED PLAN

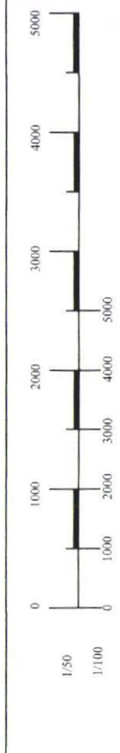

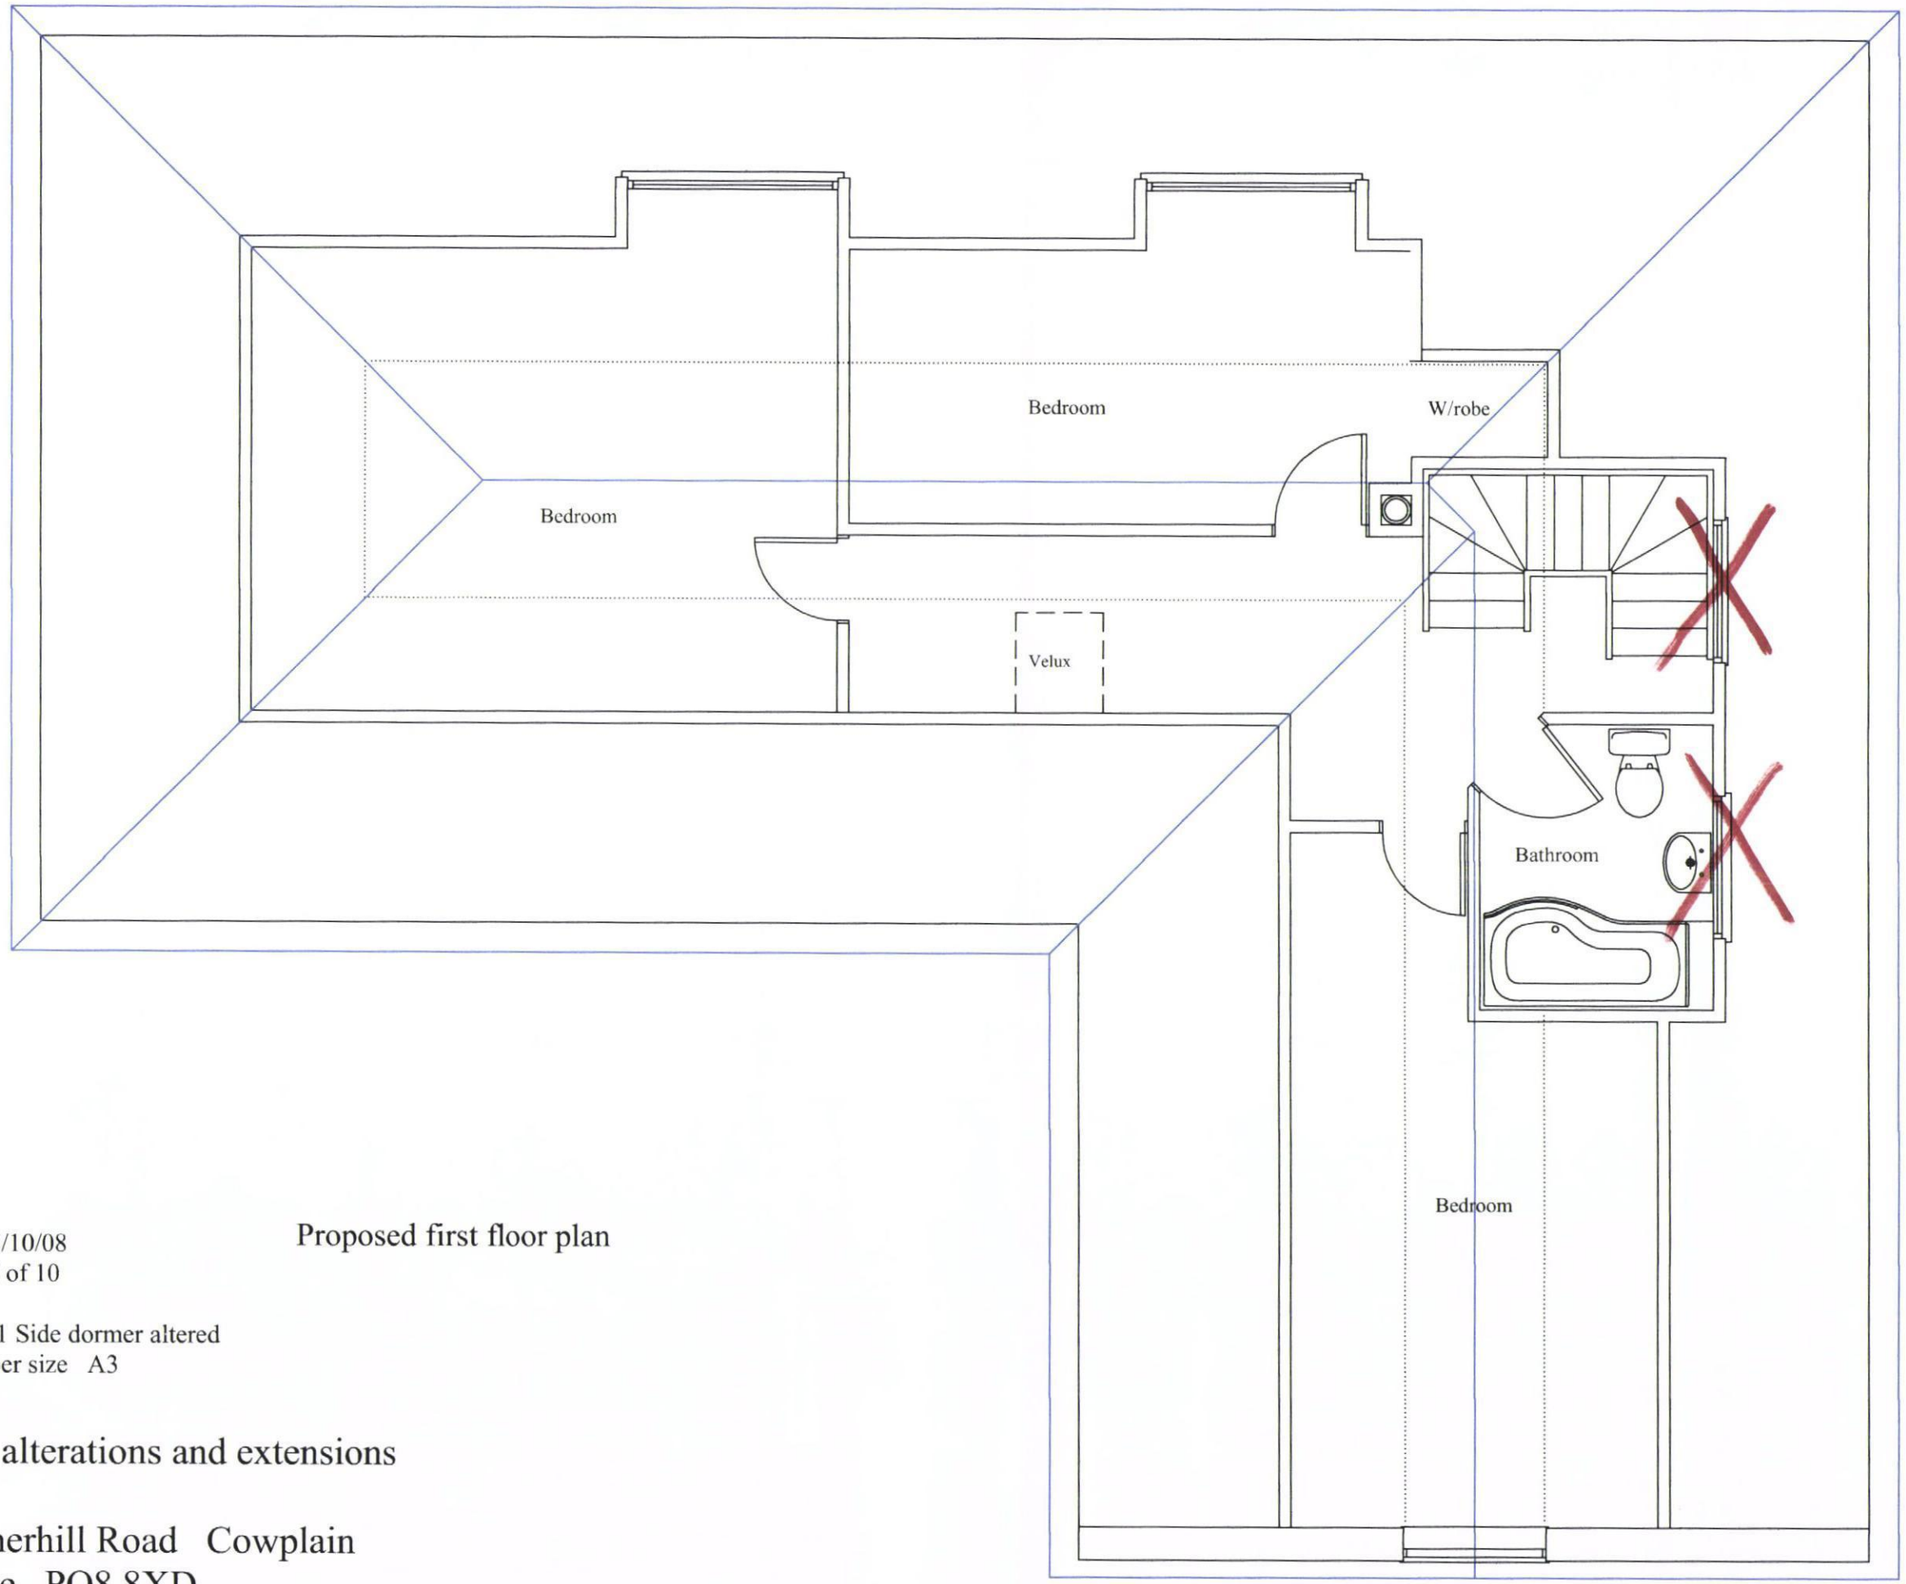

09 DEC 2010
RECEIVED

B.O.H.
PERMIT

Proposed first floor plan

Plan no. 07/10/08
Sheet no. 5 of 10
Scale 1/50
Revision 01 Side dormer altered
Original paper size A3

Proposed alterations and extensions
at
13, Summerhill Road Cowplain
Hampshire PO8 8XD