
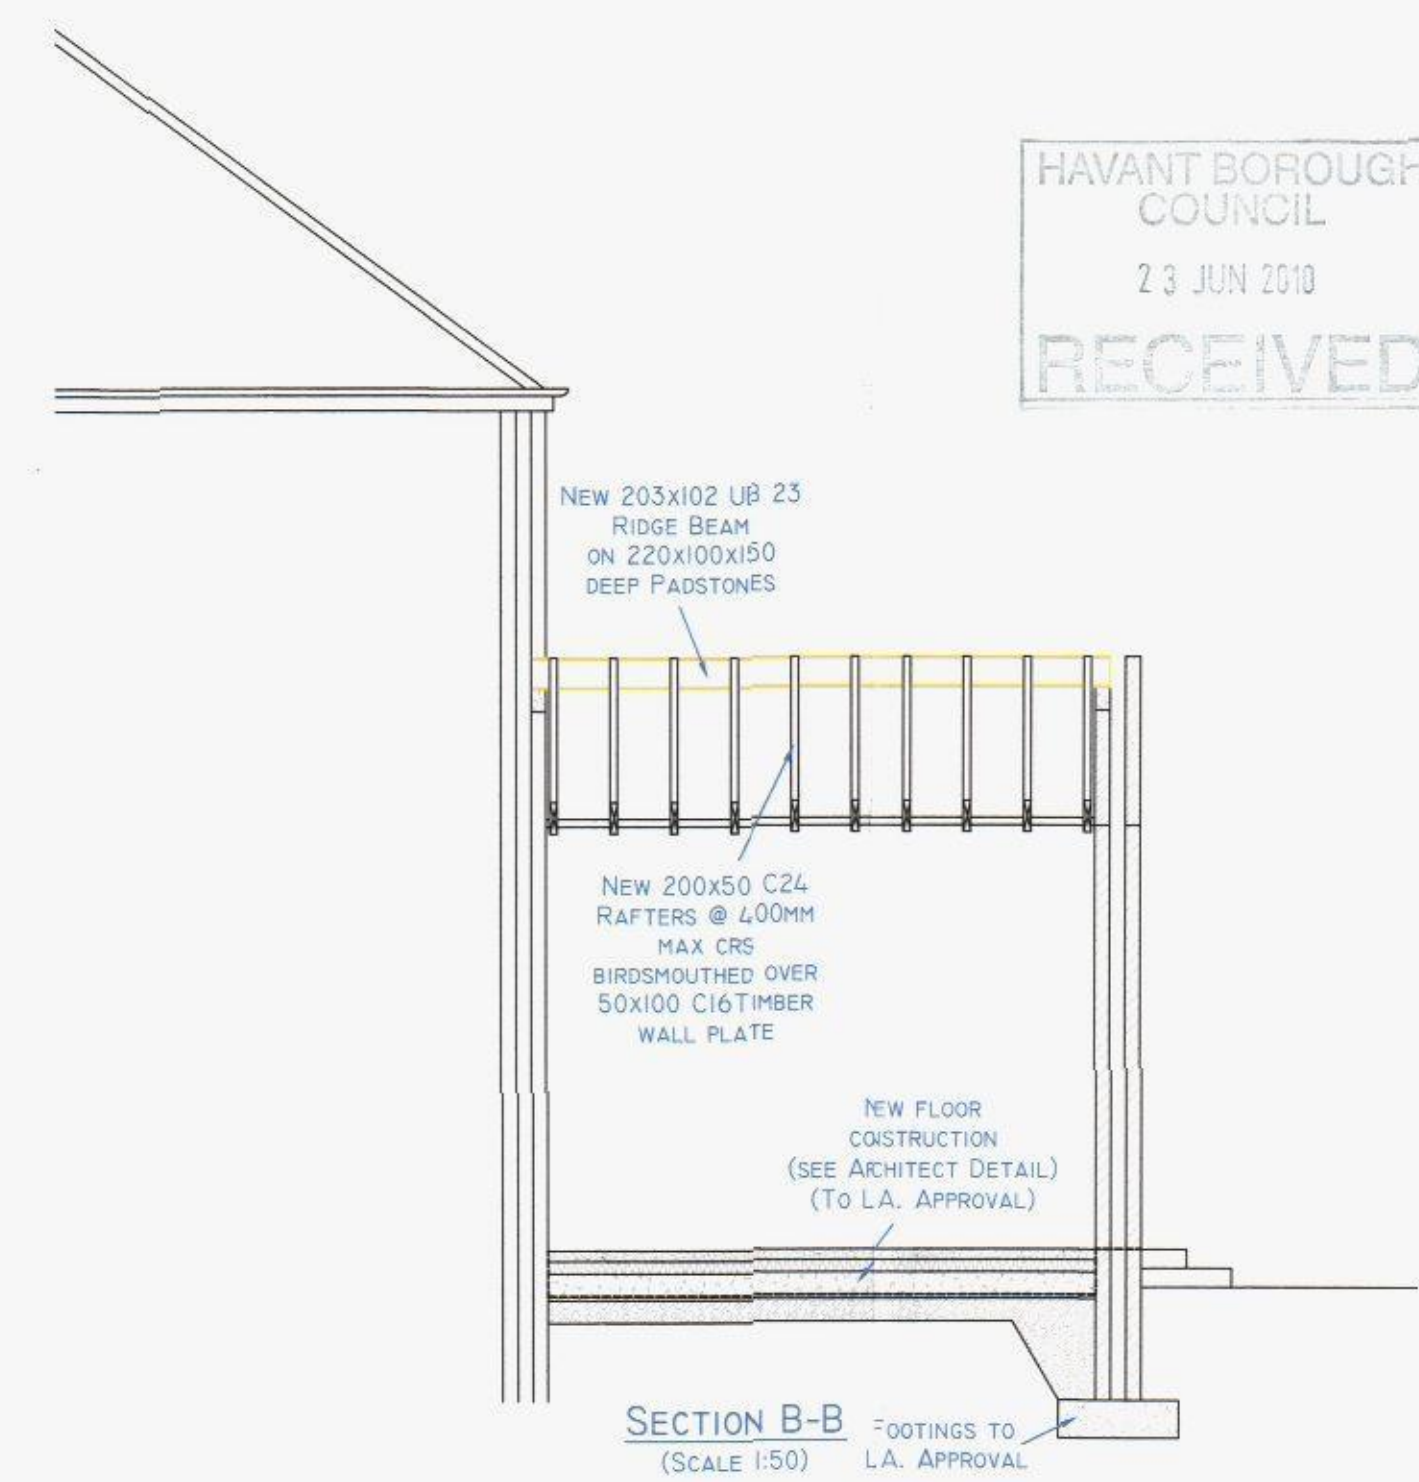
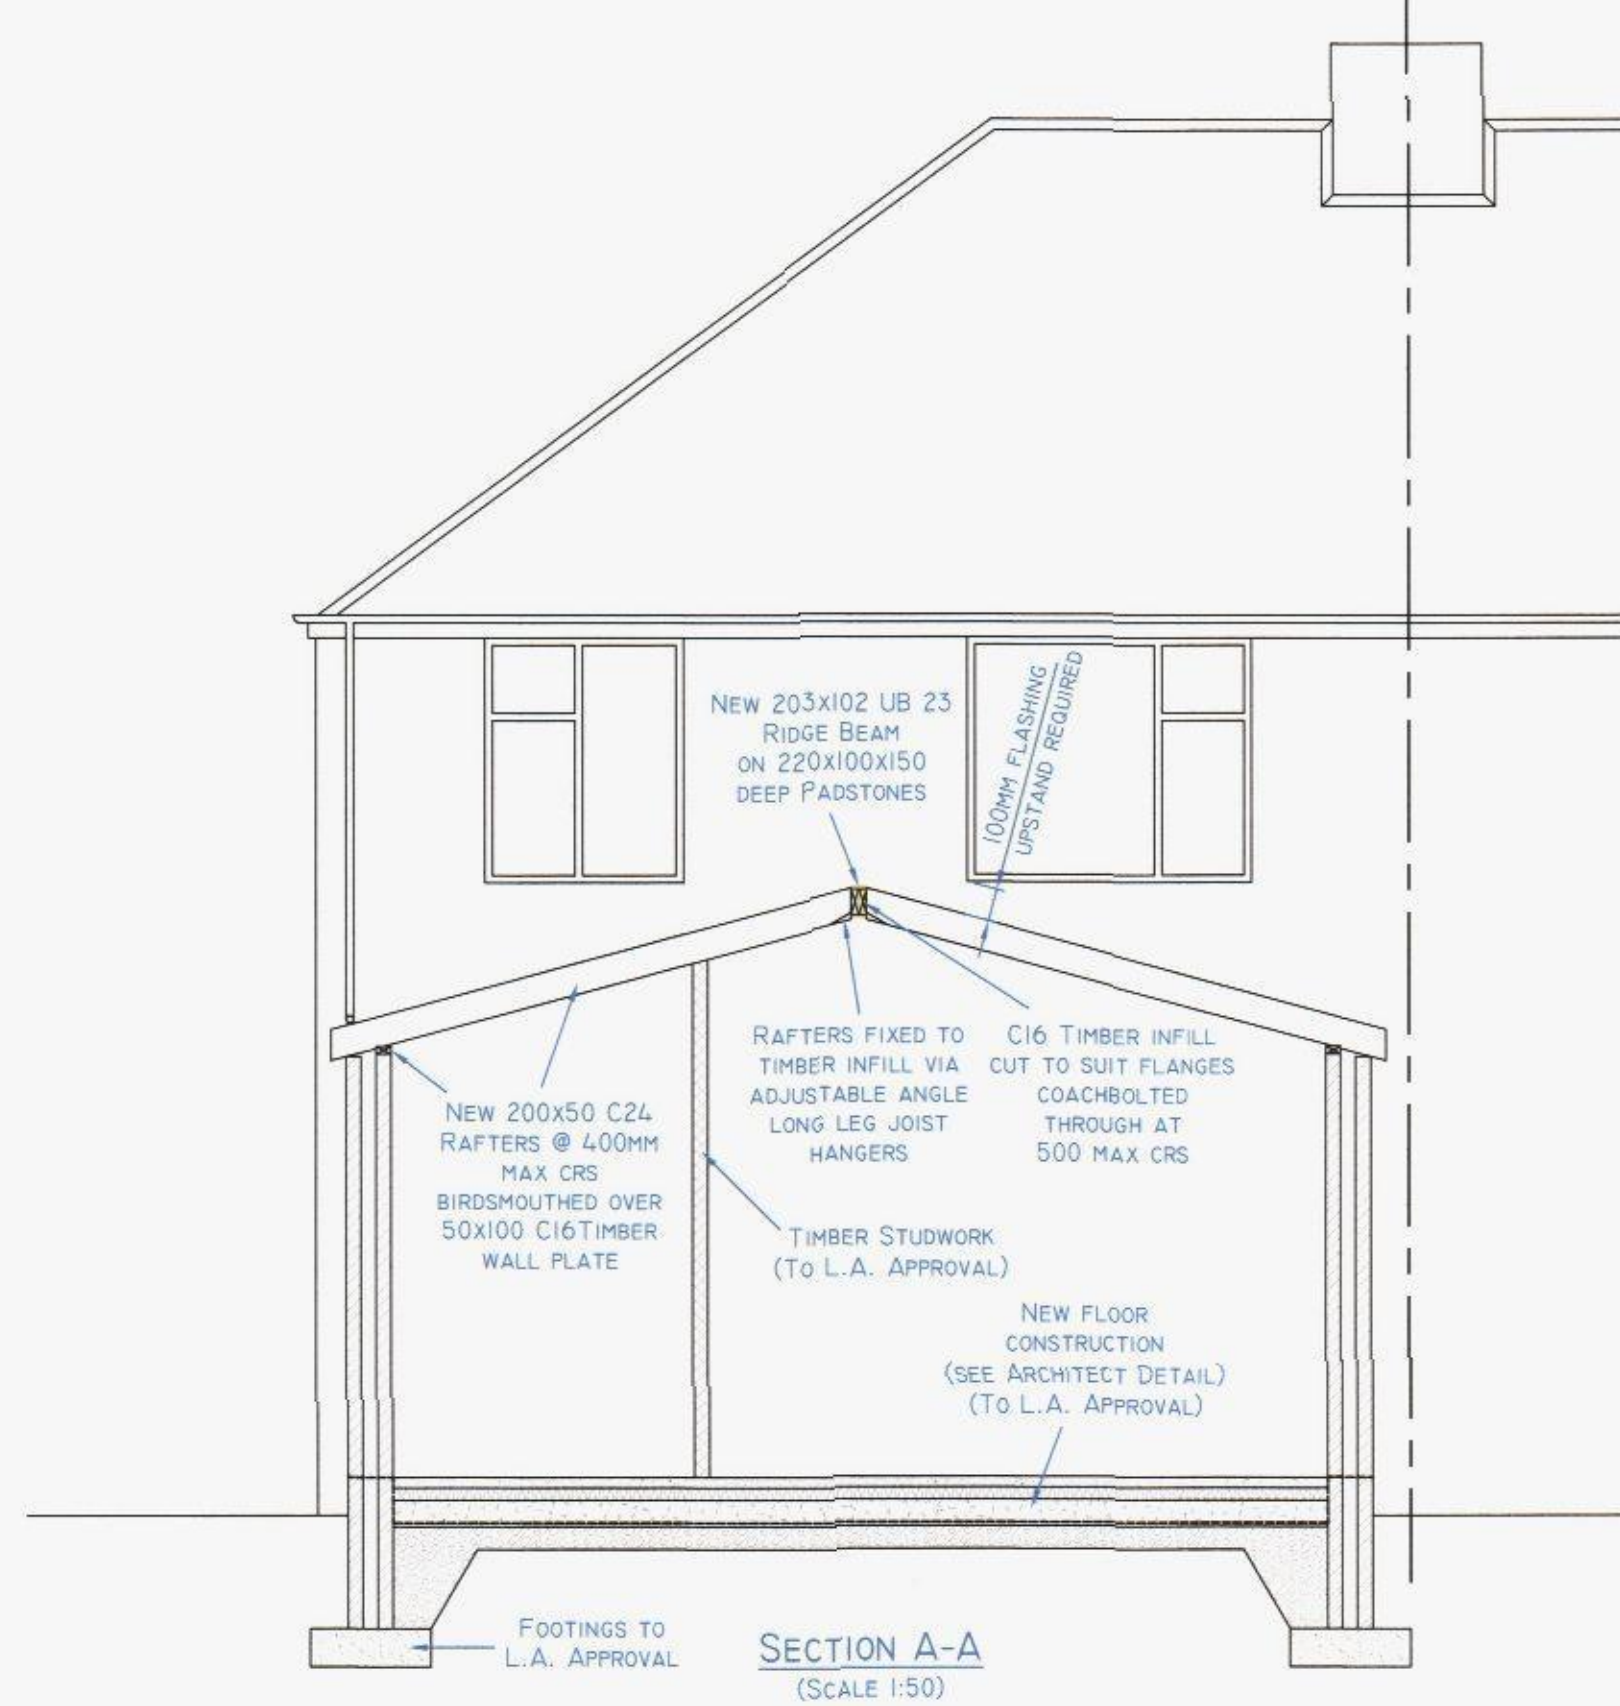
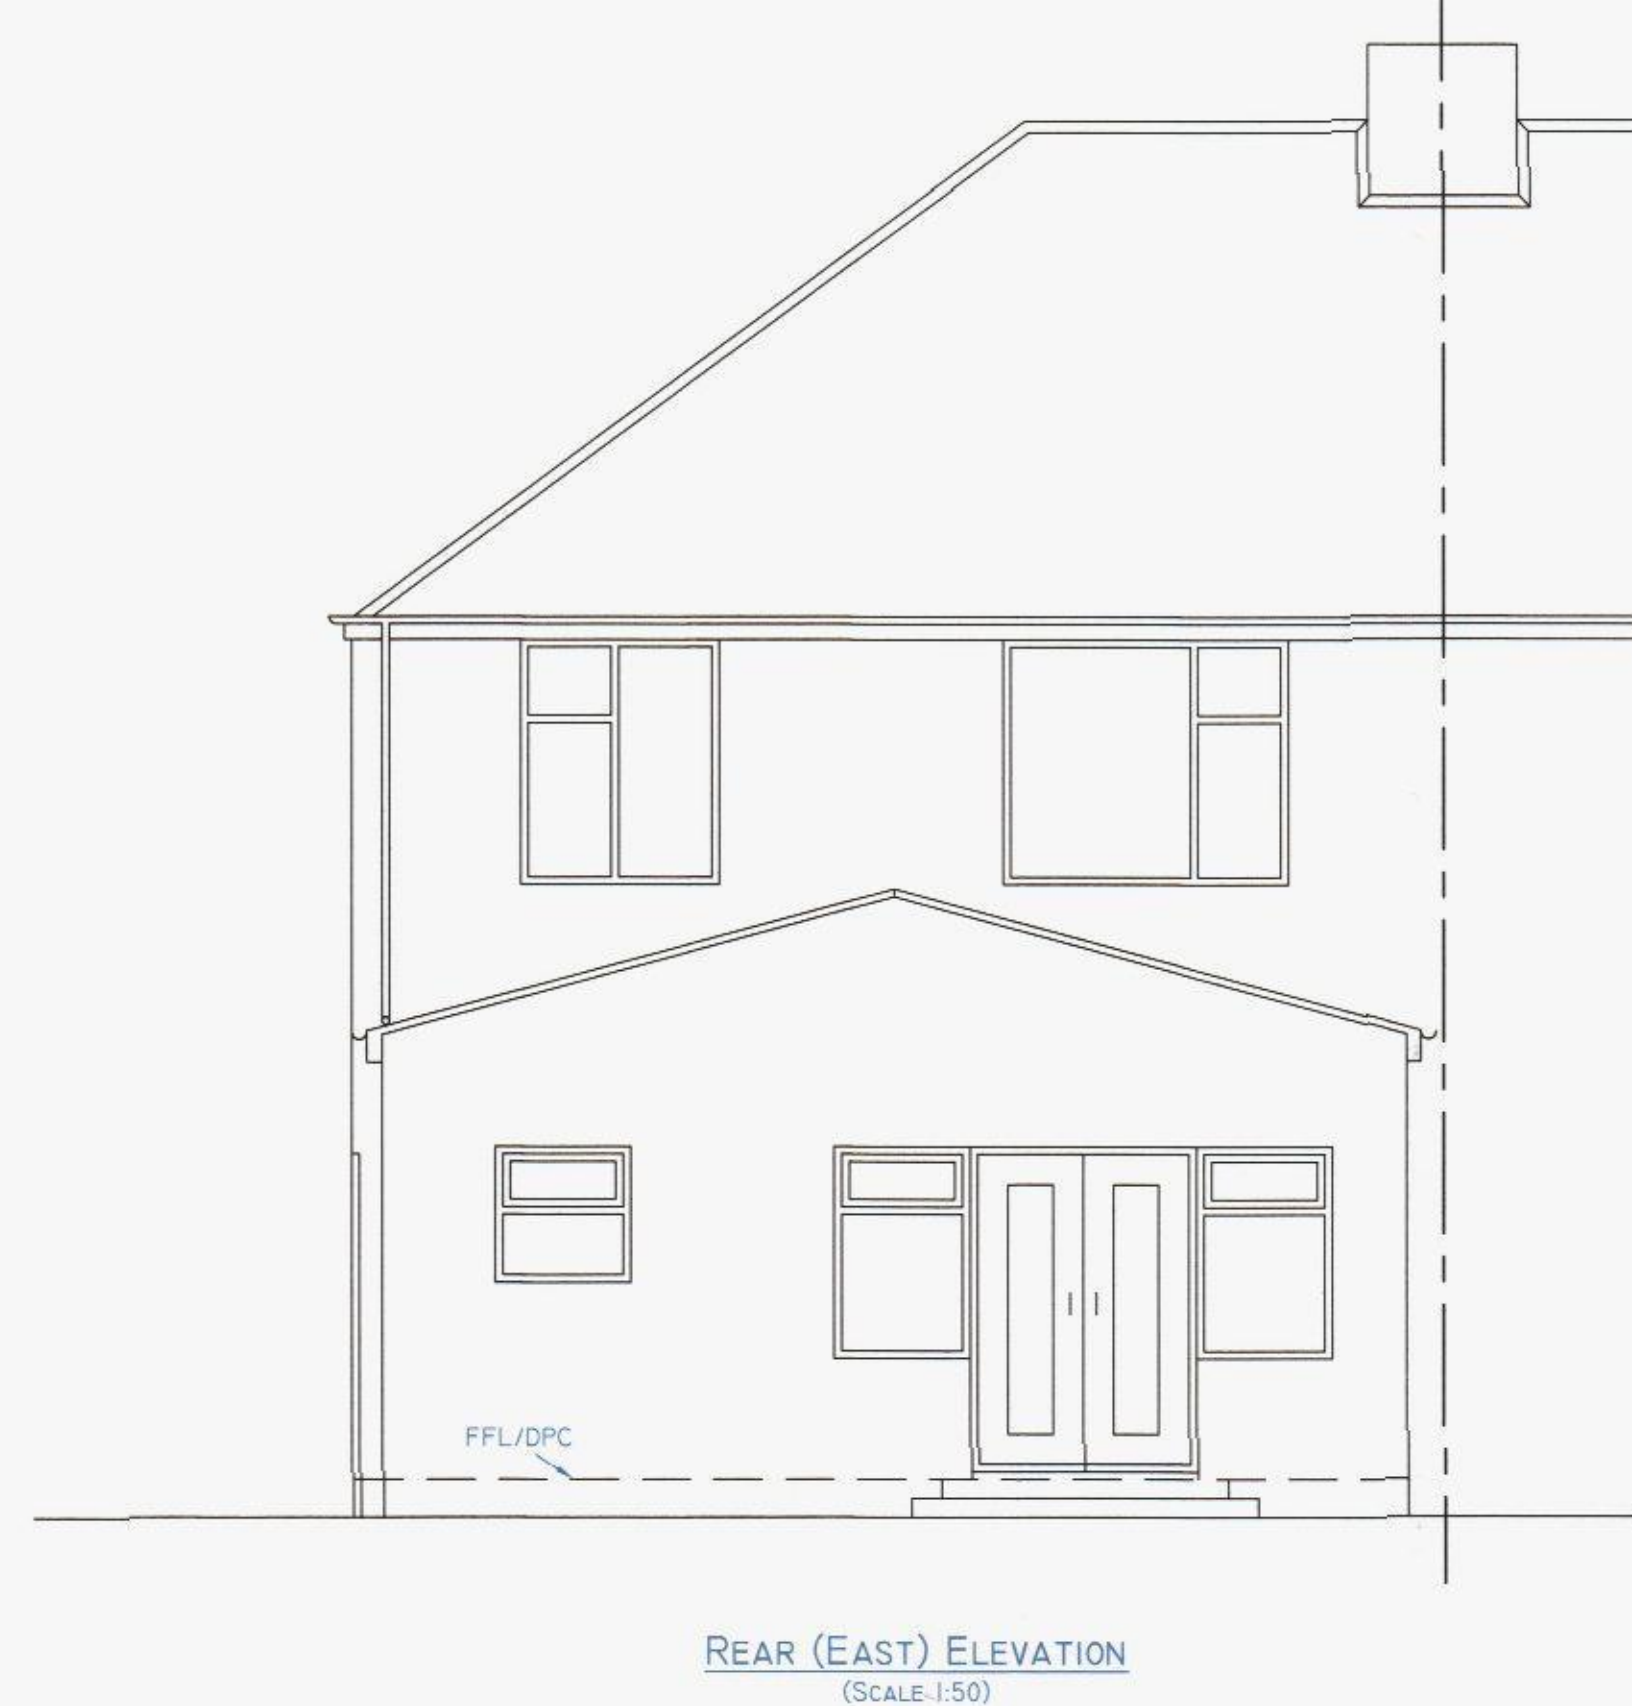
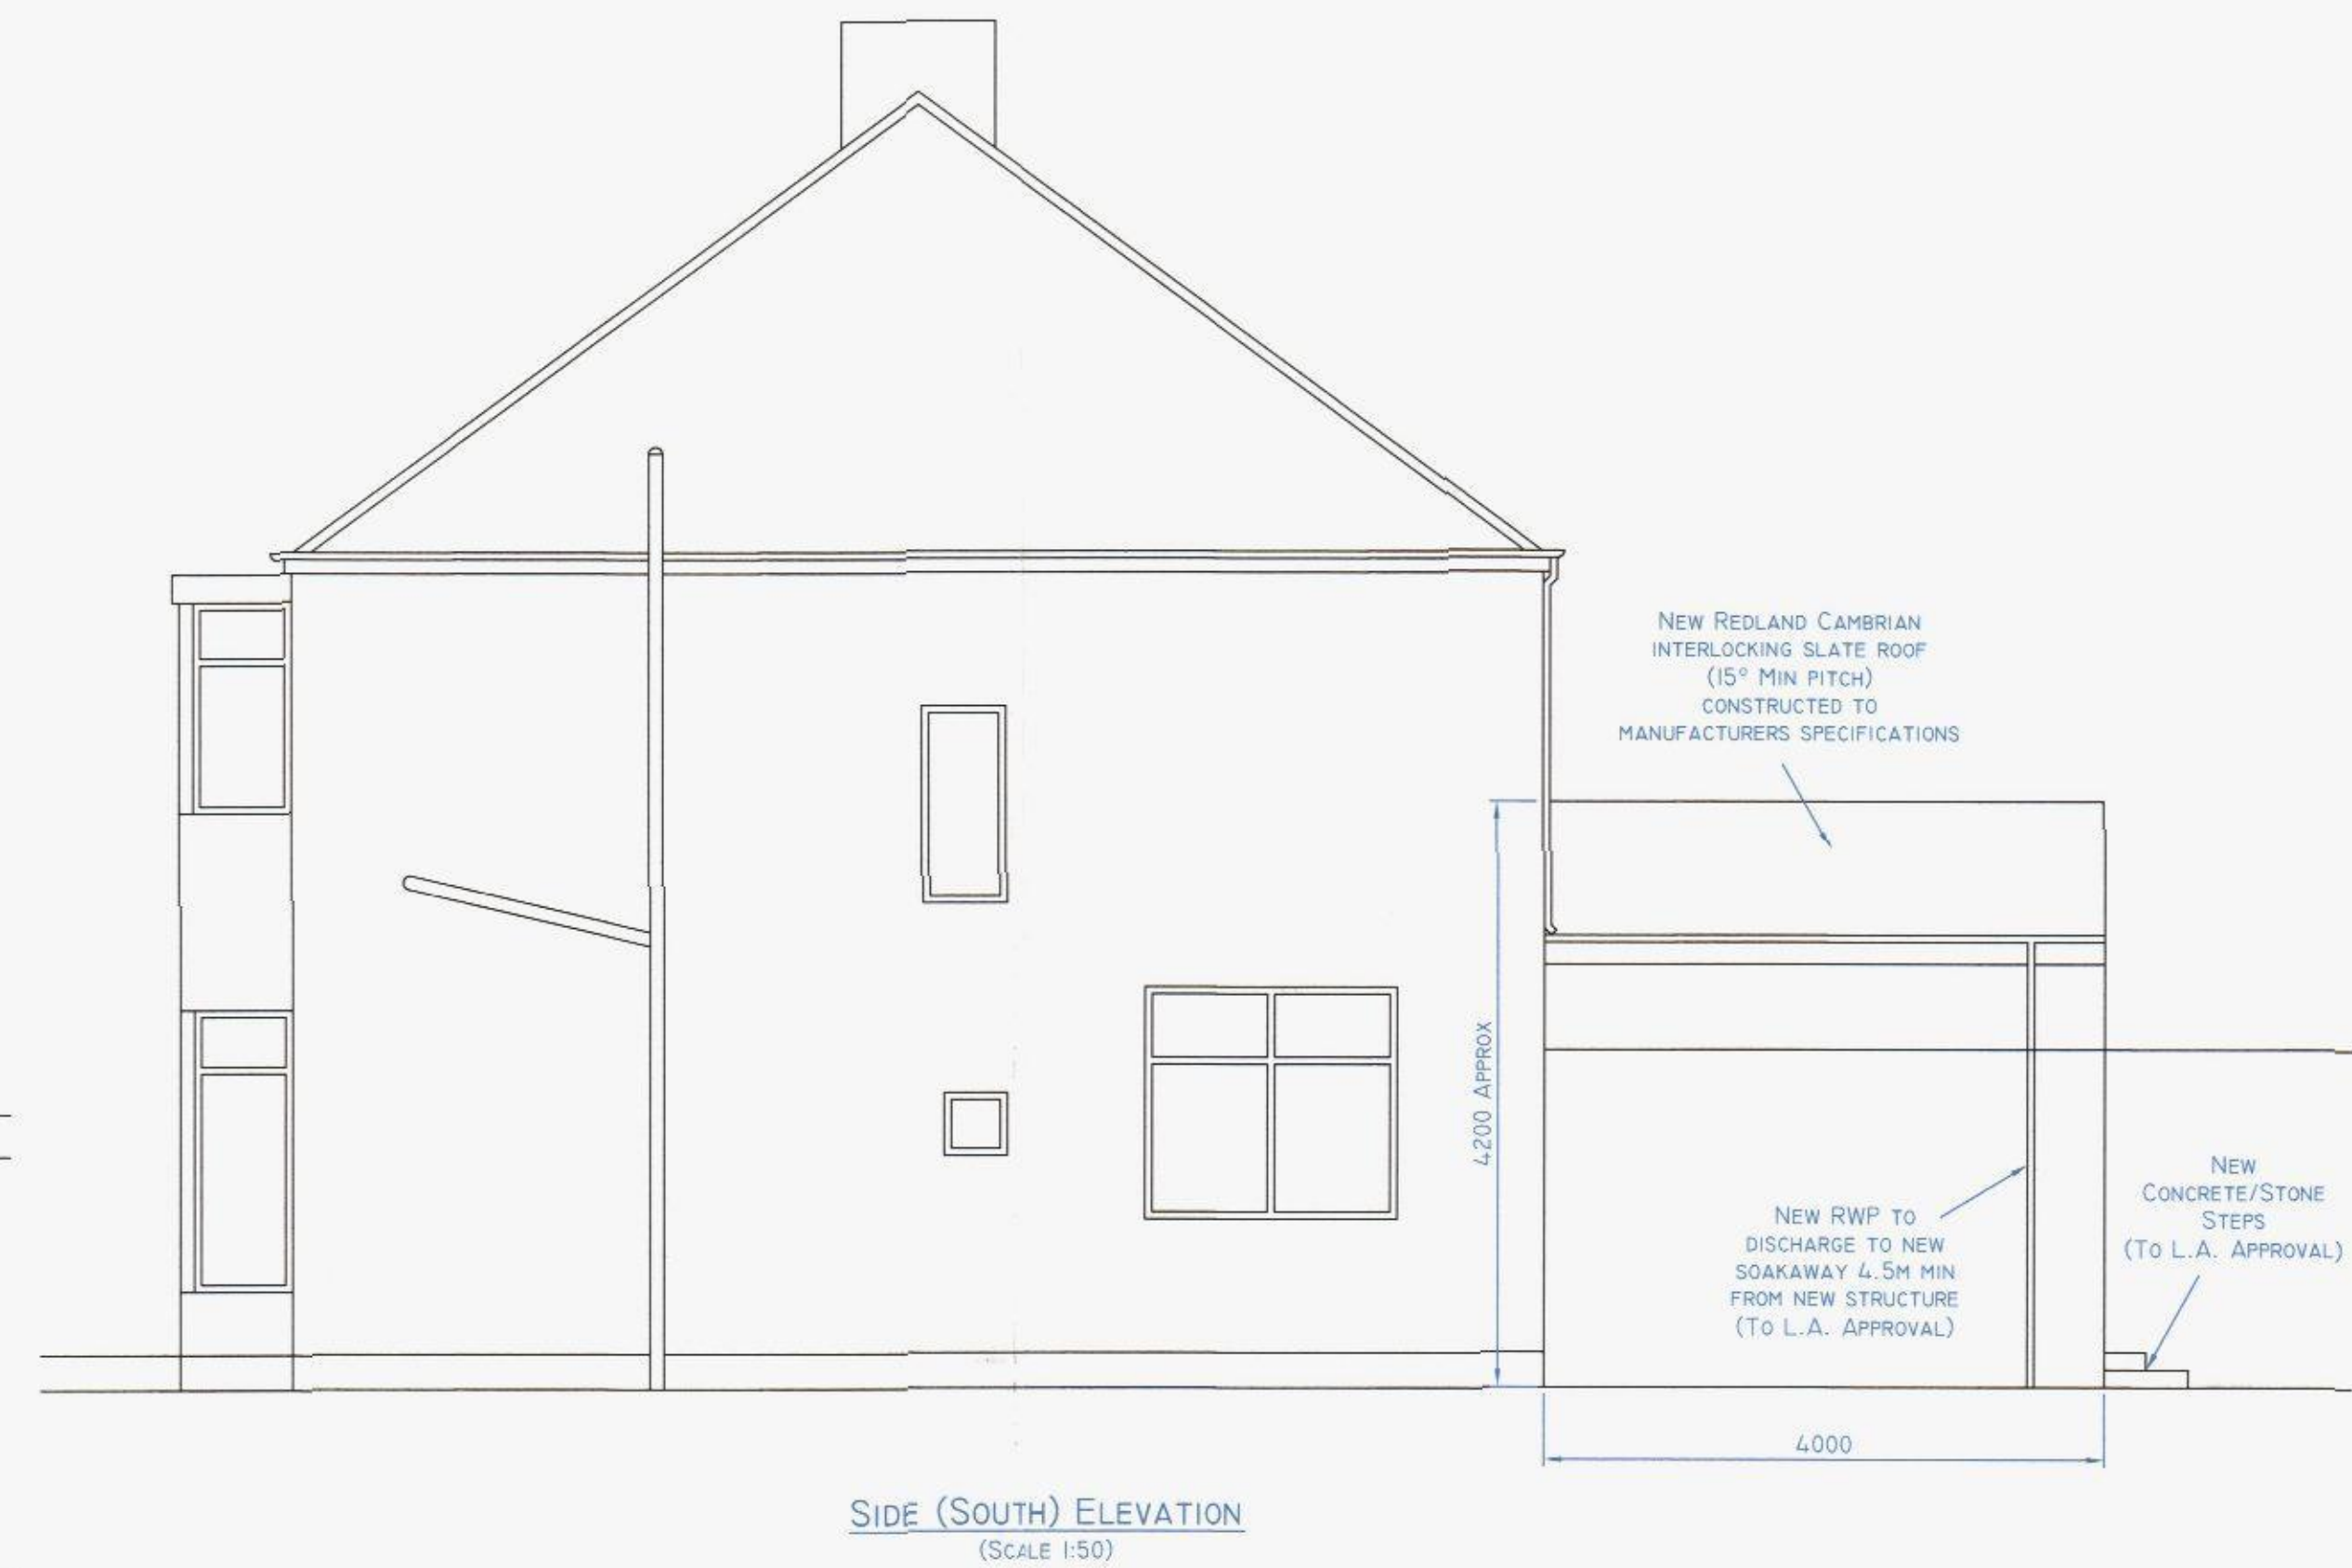
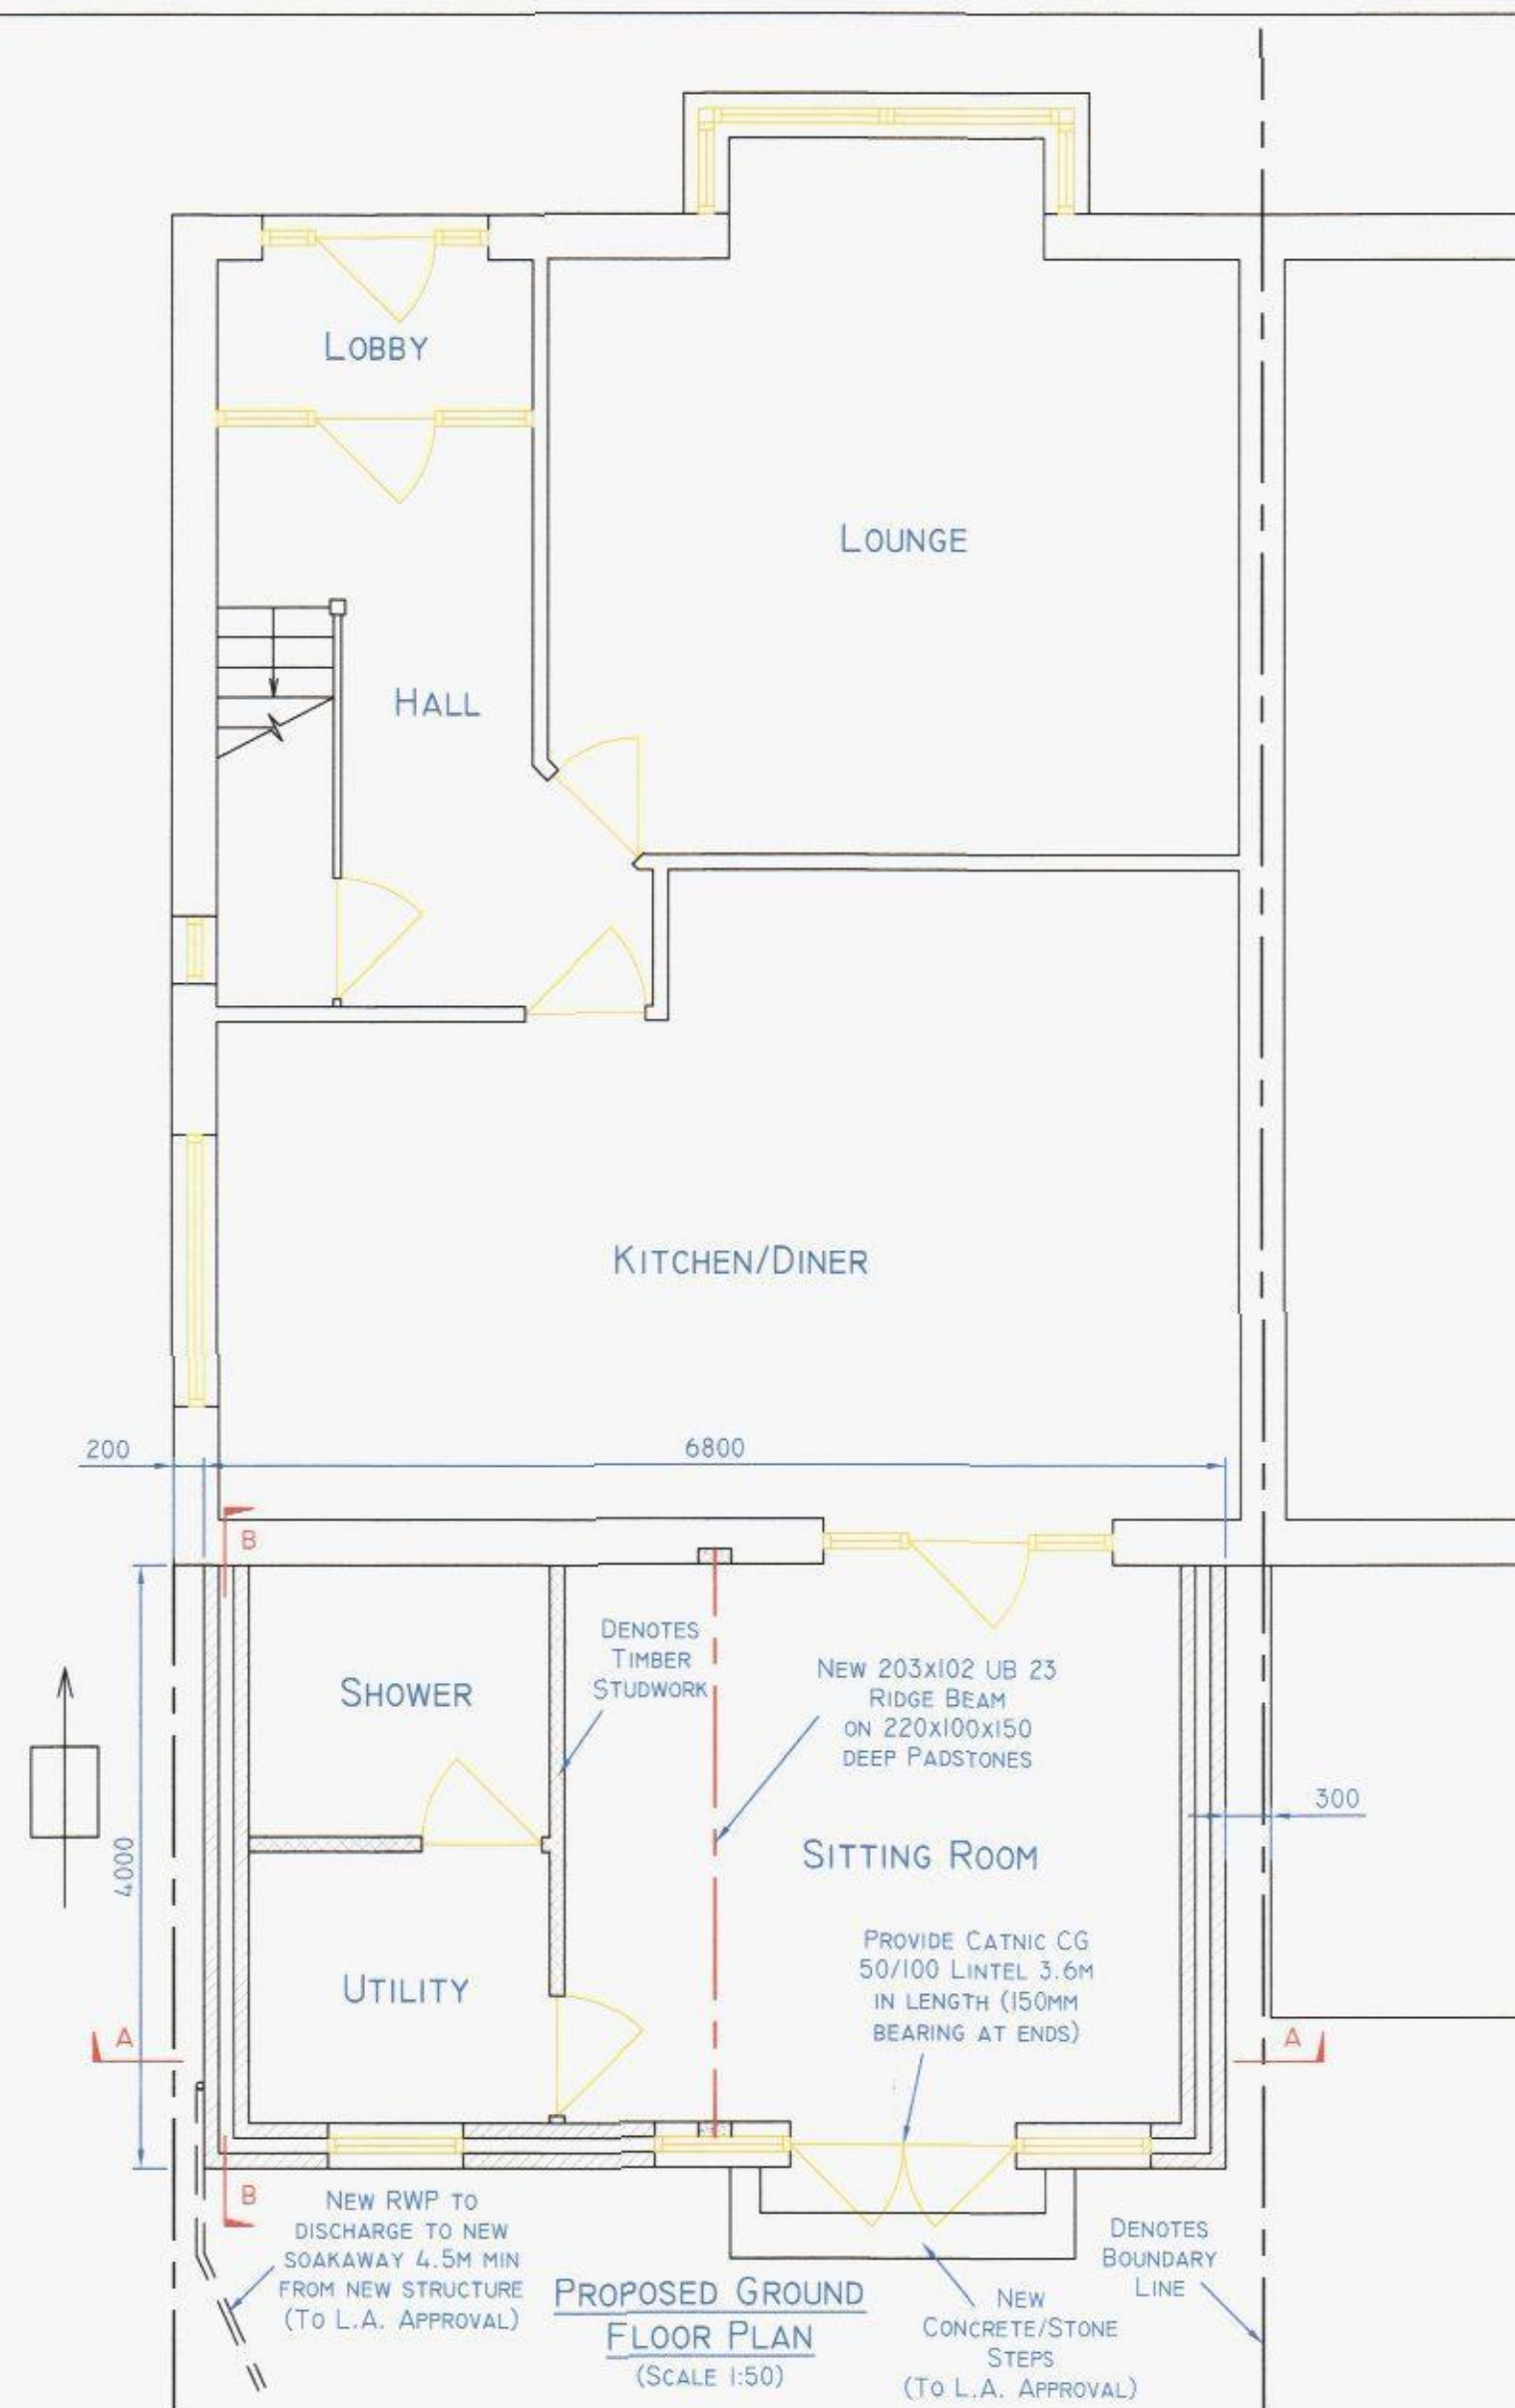


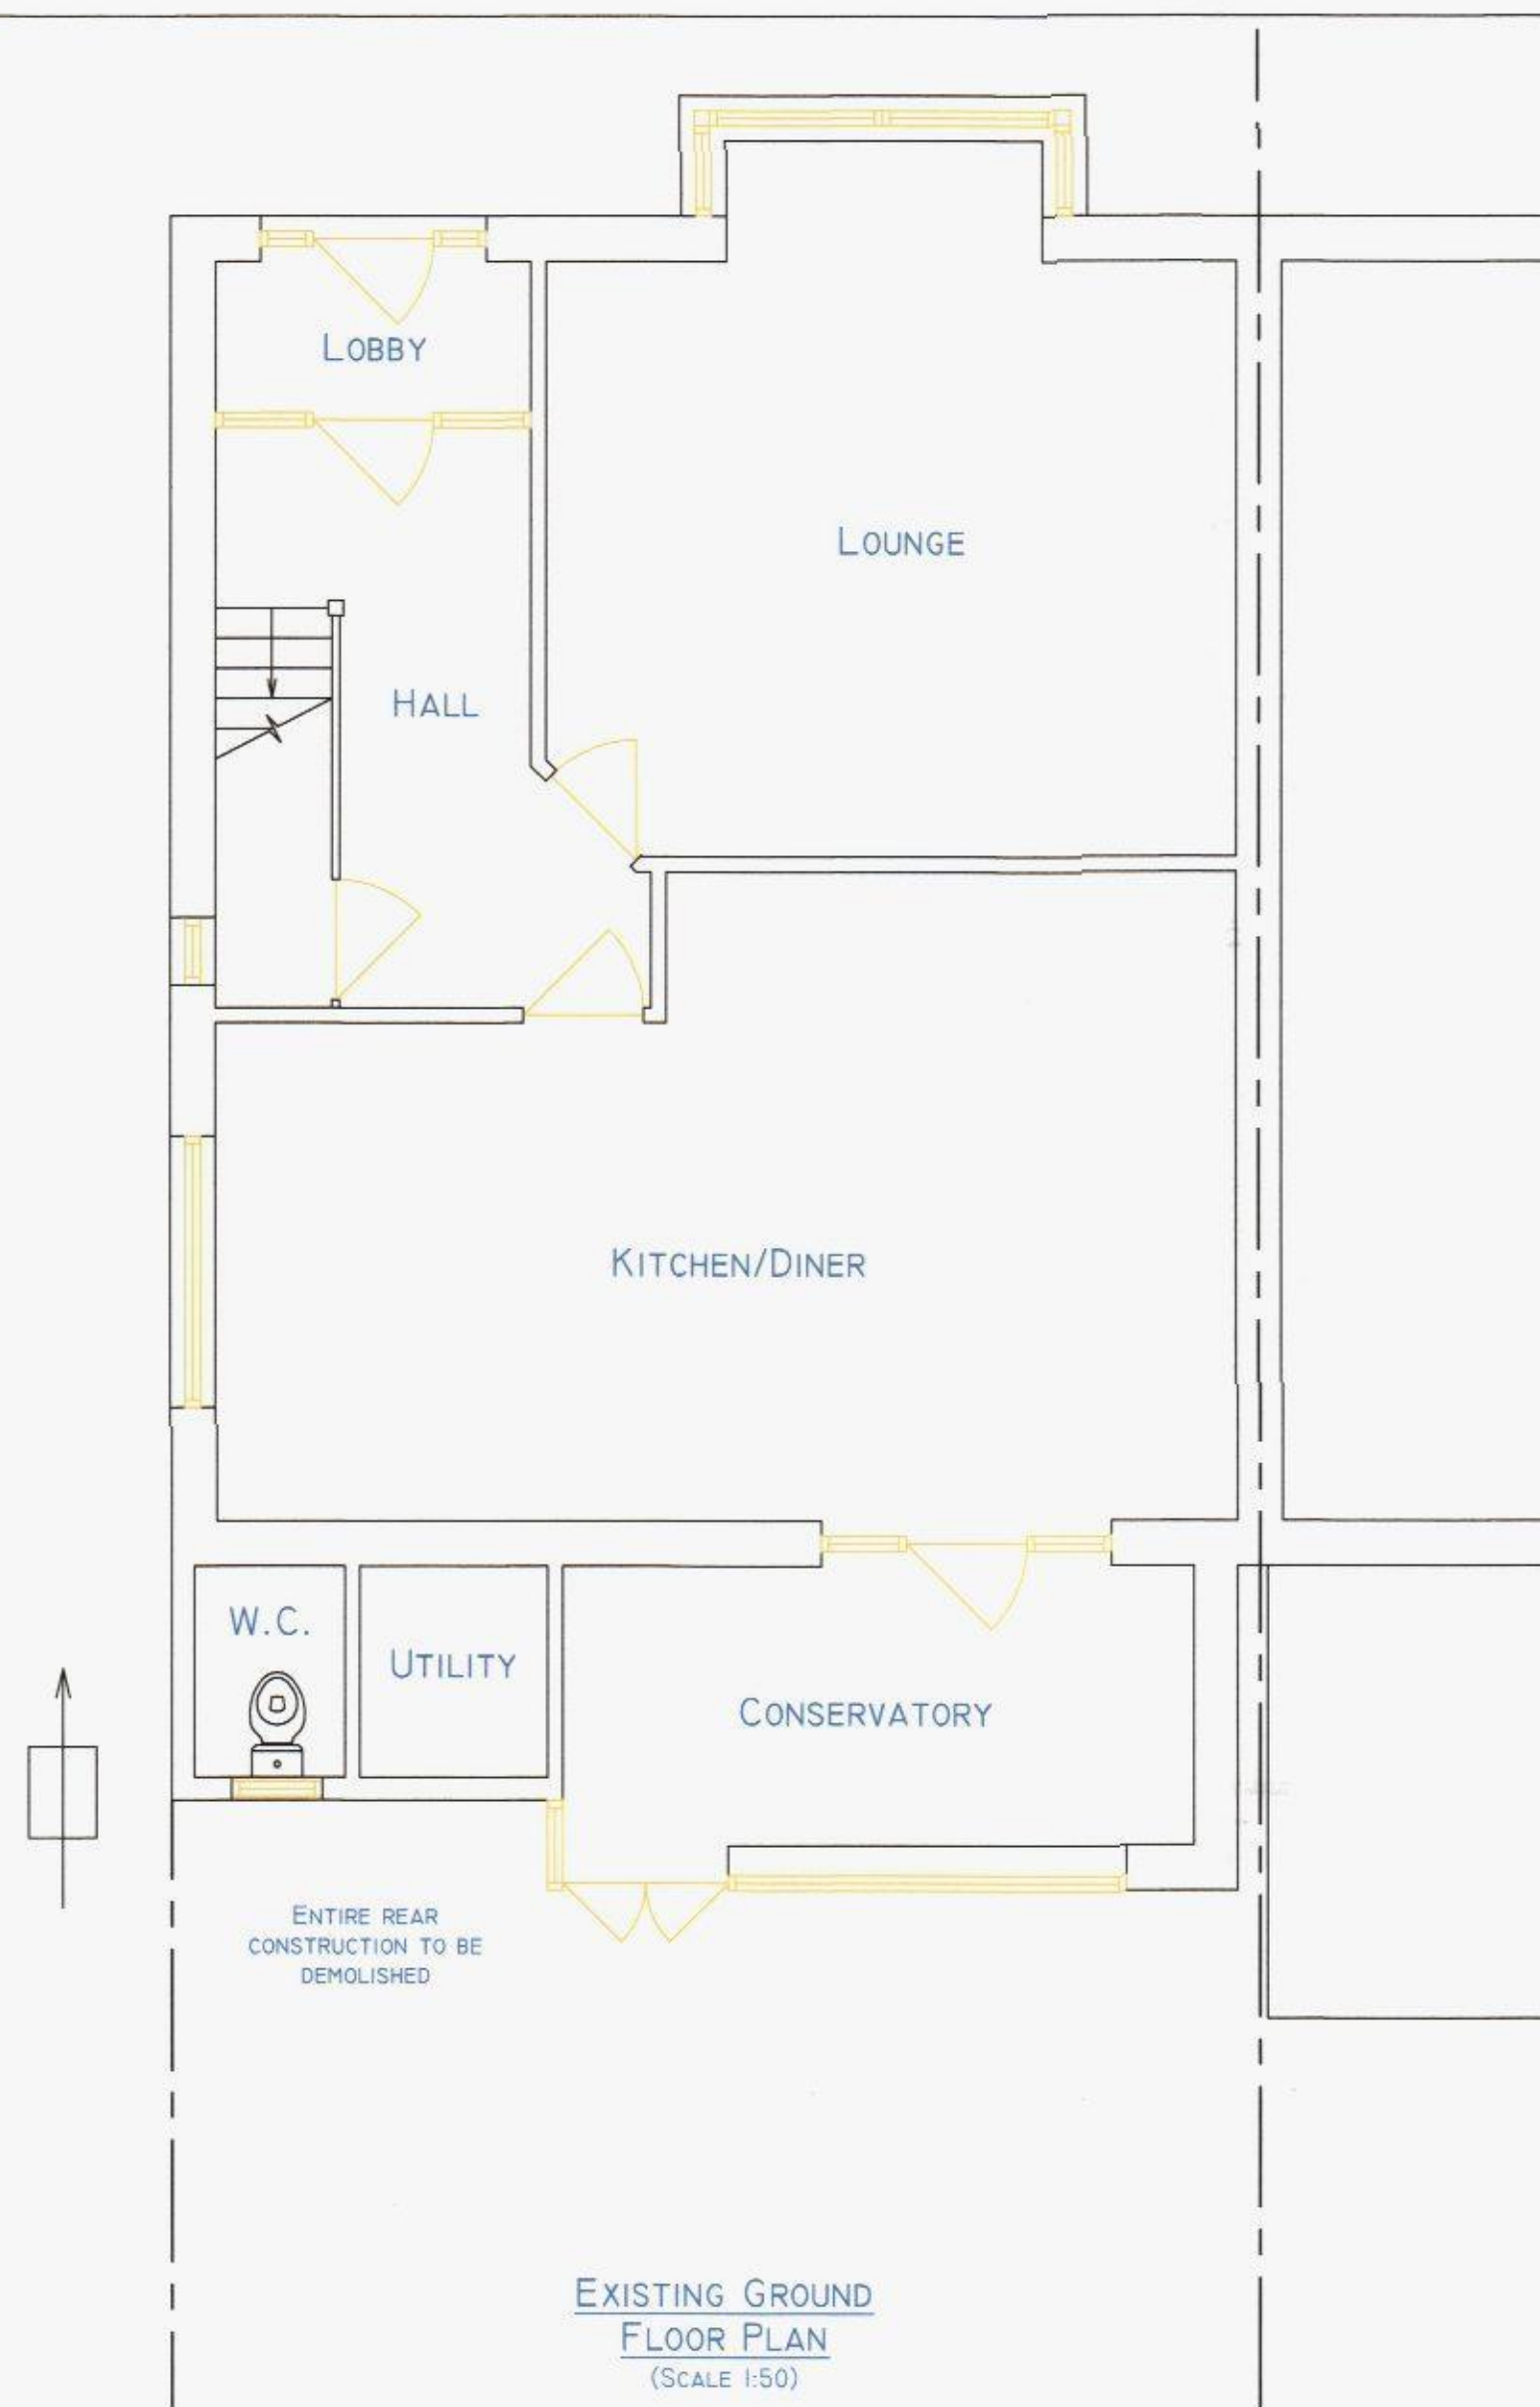

- GENERAL NOTES:**
1. All dimensions in mm unless noted otherwise.
 2. This drawing is confidential and is the exclusive property of those named in the title block. No unauthorised use, copy or disclosure is to be made and it is to be returned upon request.
 3. This drawing is to be read in conjunction with all relevant architects drawings and engineers specifications.
 4. Steelwork positions shown indicatively and must be determined on site by specialist fabricator.
 5. All temporary works including propping is solely the responsibility of the main contractor.

DO NOT SCALE

REVISION	DRAWN	DATE
A		
B		
C		
D		

Adept
DESIGN SOLUTIONS LTD
No problems just solutions.
E: admin@adeptdesignuk.com
T: 023 9298 7840 F: 023 9281 5004
www.adeptdesignuk.com

Job No.	NCI0032
Site :-	63 STAKES ROAD, PURBROOK.
Contract :-	PROPOSED REAR EXTENSION
Client :-	MR E. LOCK
Scale :-	See Drawing
Date :-	10 June 2010
Drawn :-	D J Ruttle
DRG No.	NCI0032-001