


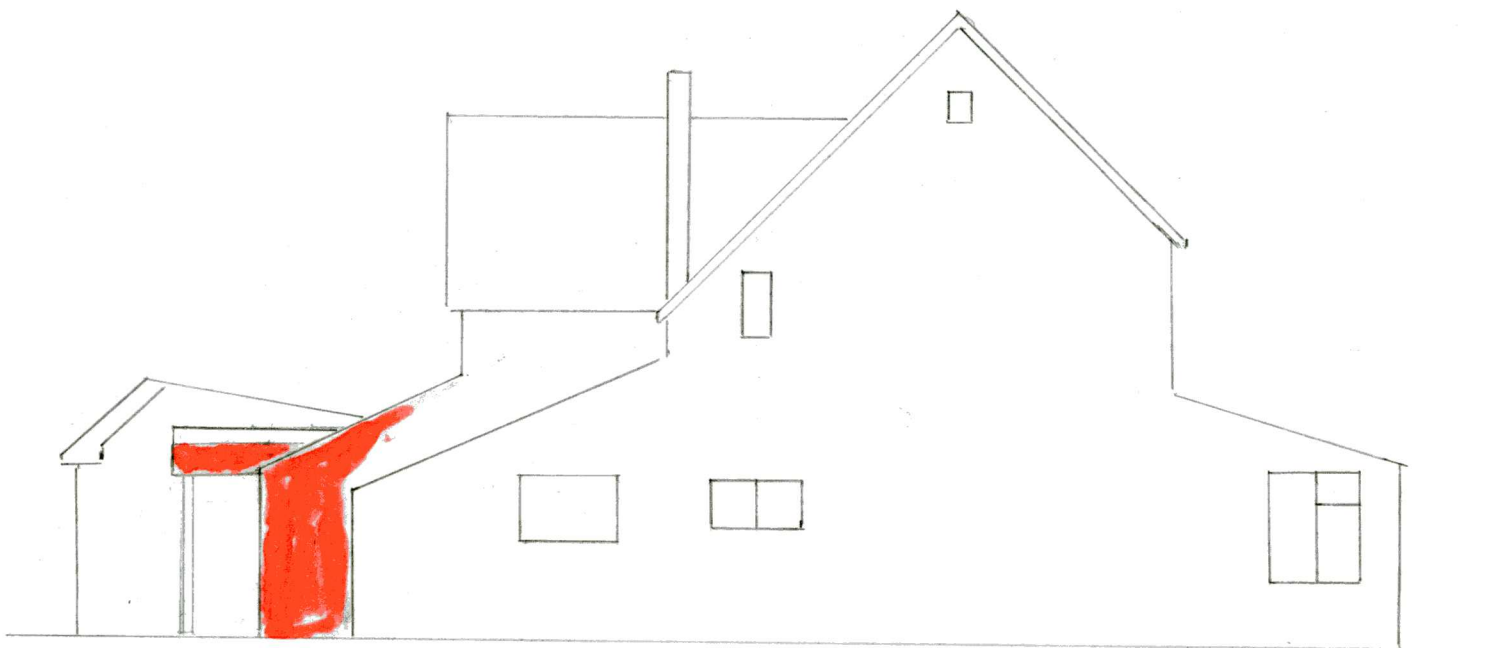

NORTH ELEVATION



WEST ELEVATION

proposed front and side elevations

40 Hollow lane Hayling Island PO11 9EX

0 1m 2m 3m 4m 5m

SCALE BAR