



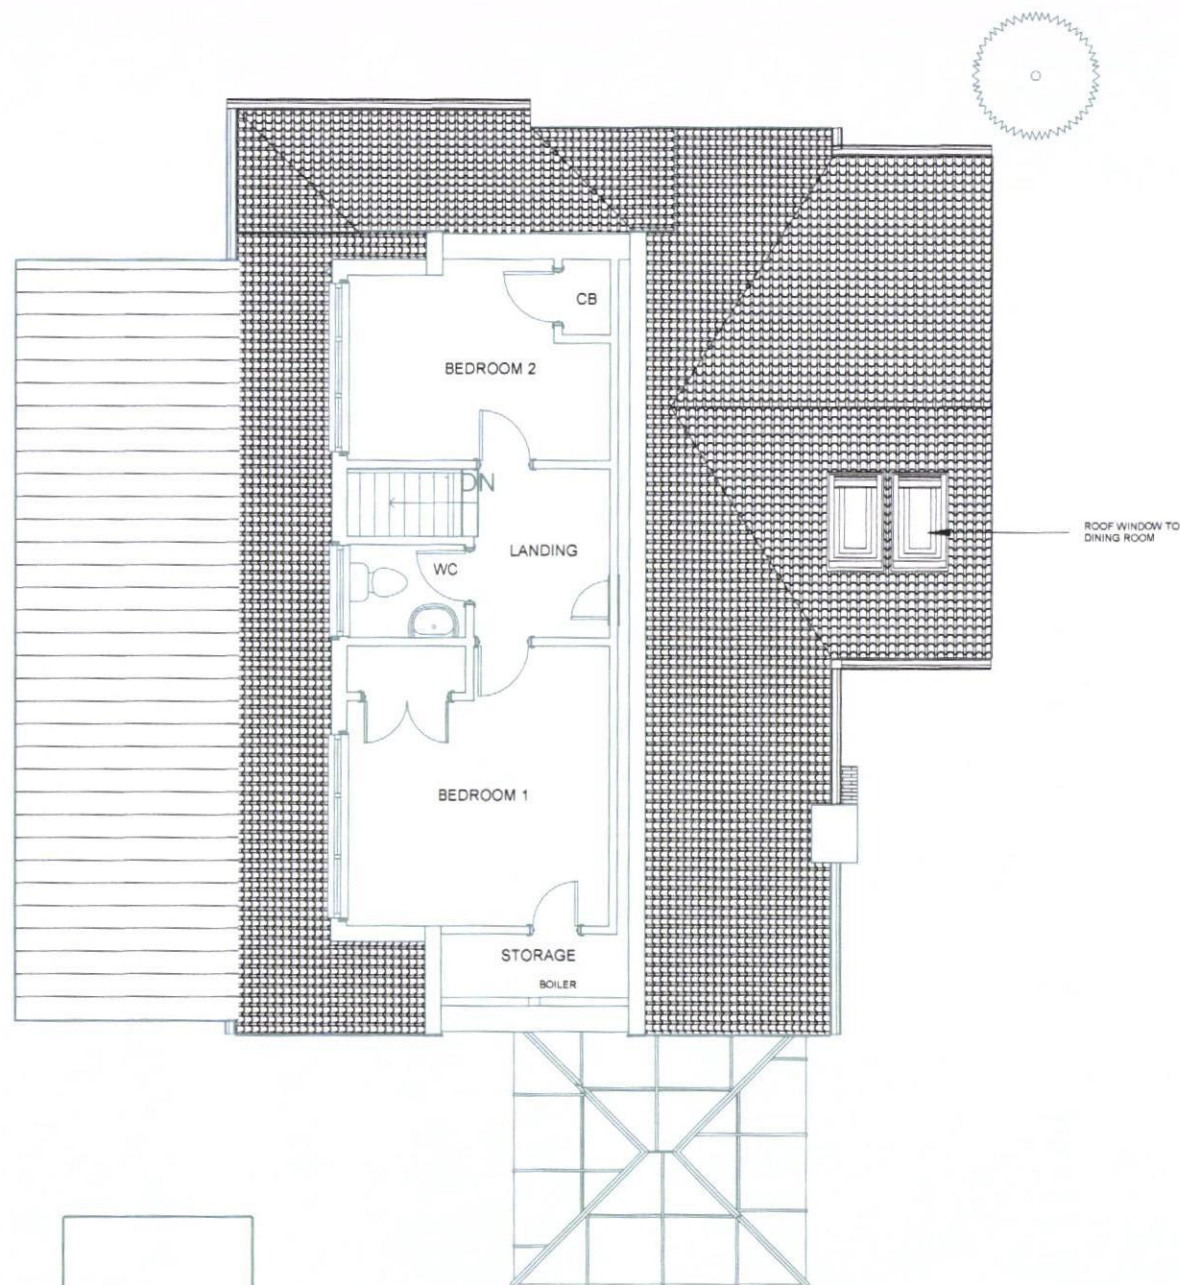

1 FIRST FLOOR
1 : 100

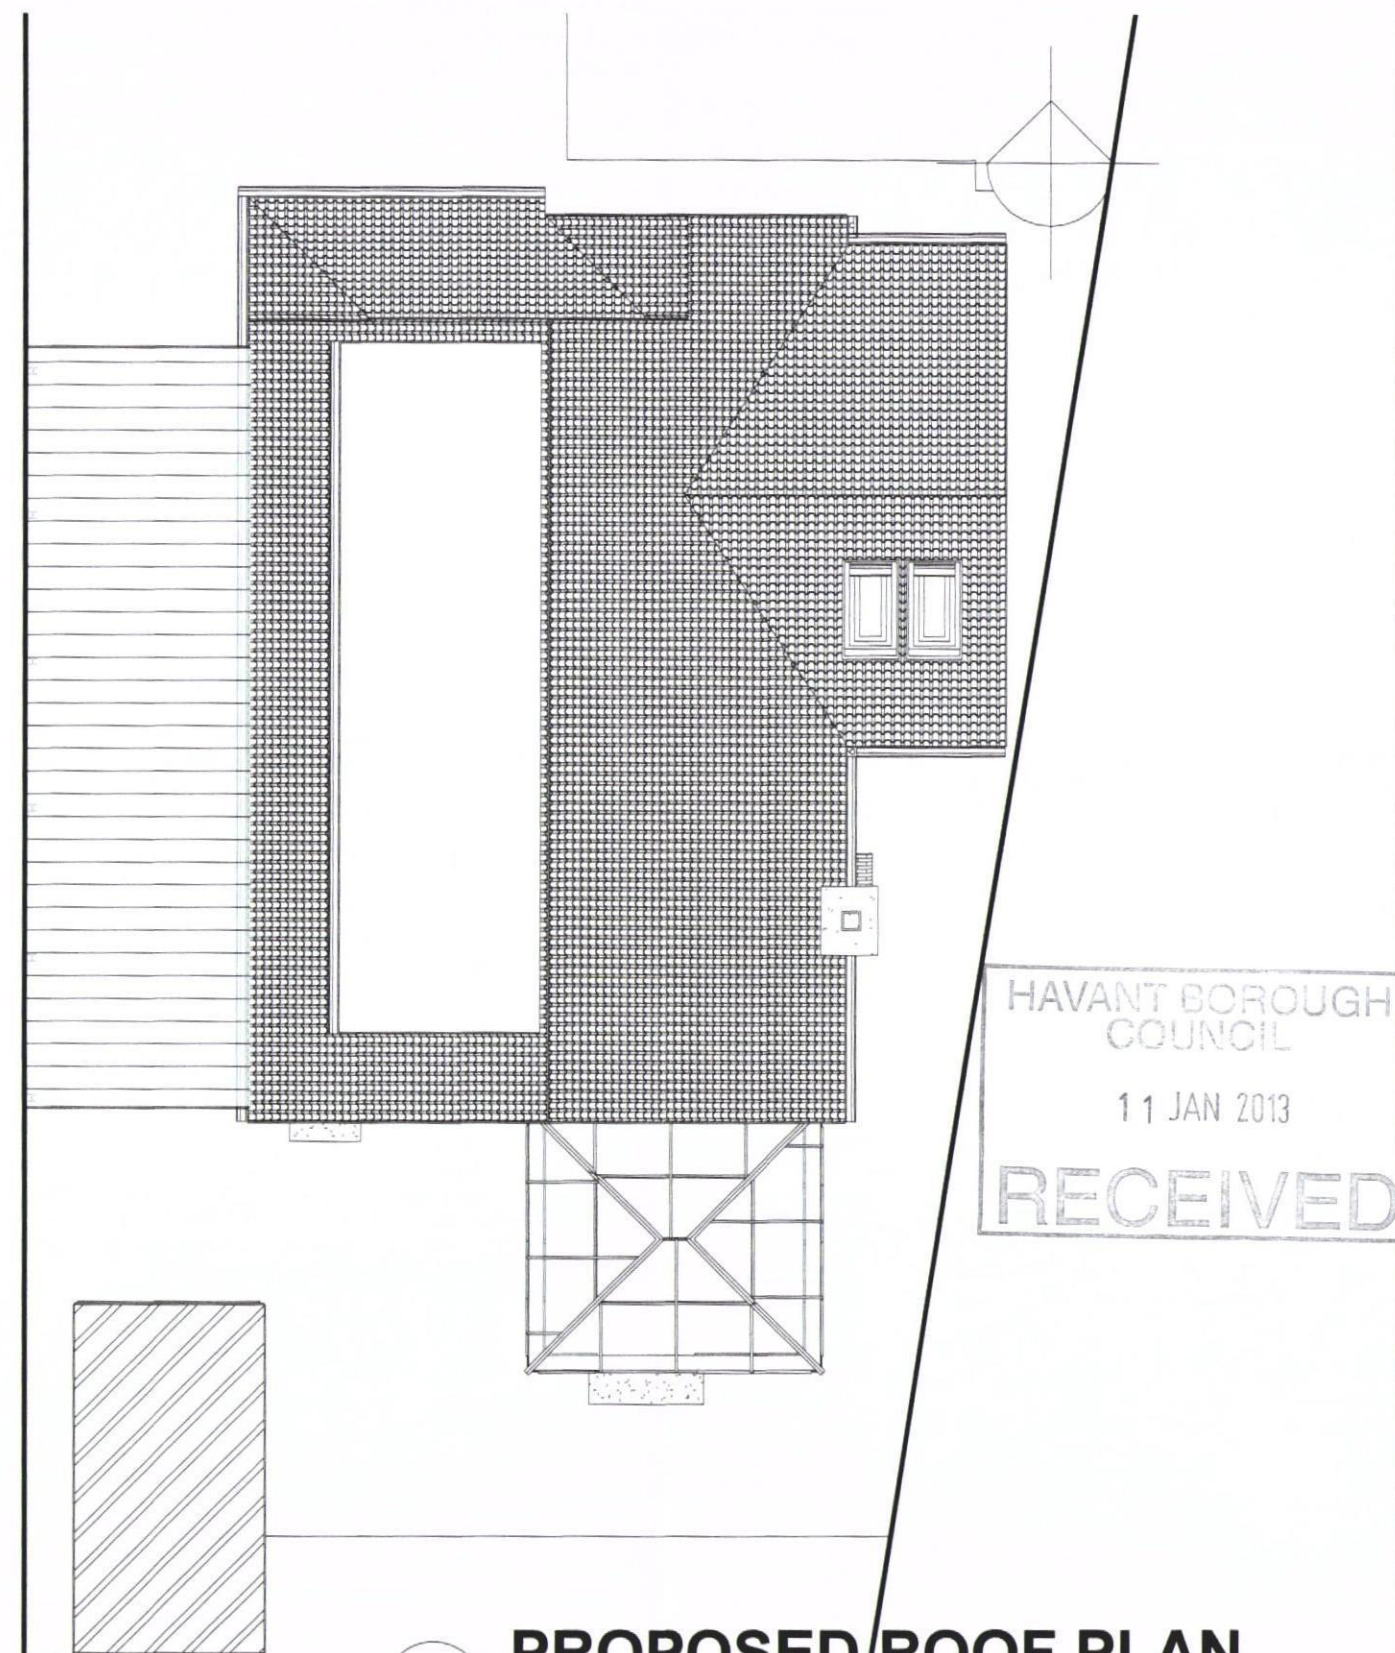

2 PROPOSED ROOF PLAN