



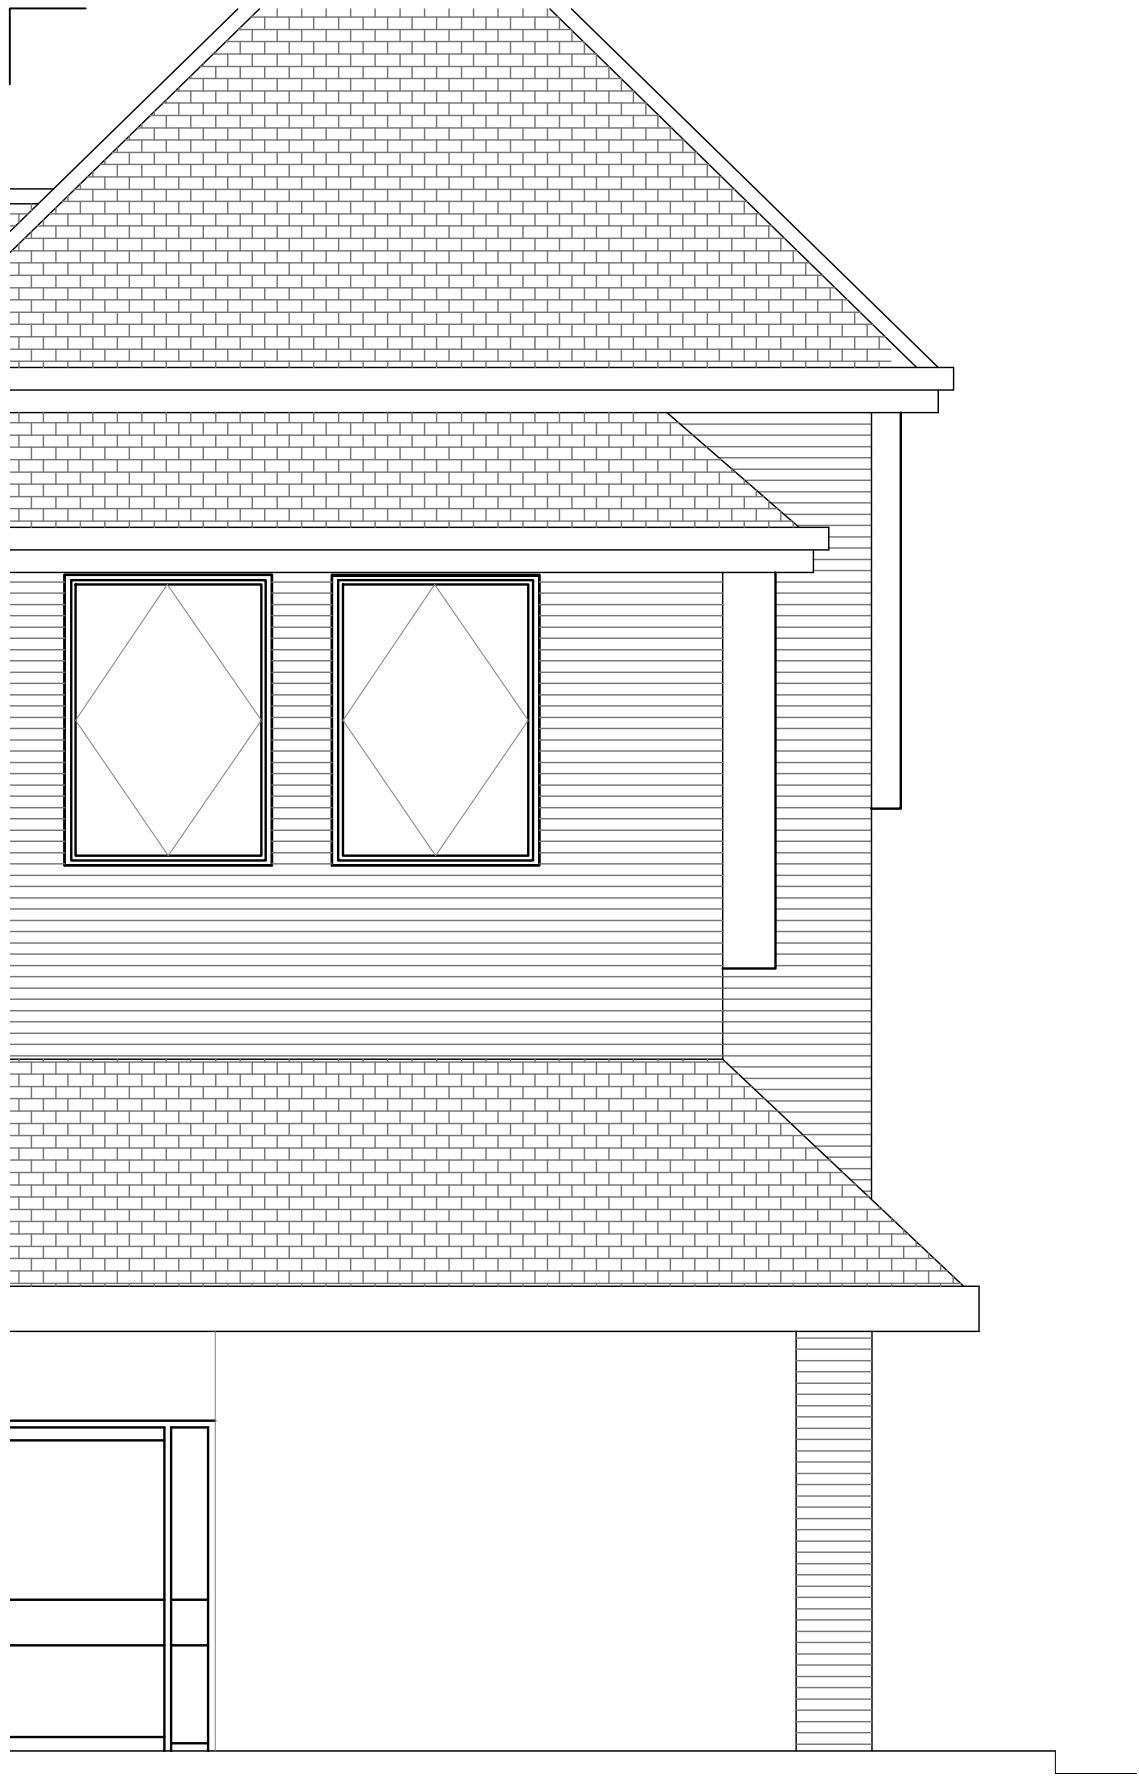


EXISTING ELEVATION TO NORTH STREET





EXISTING ELEVATION TO THE PALLANT

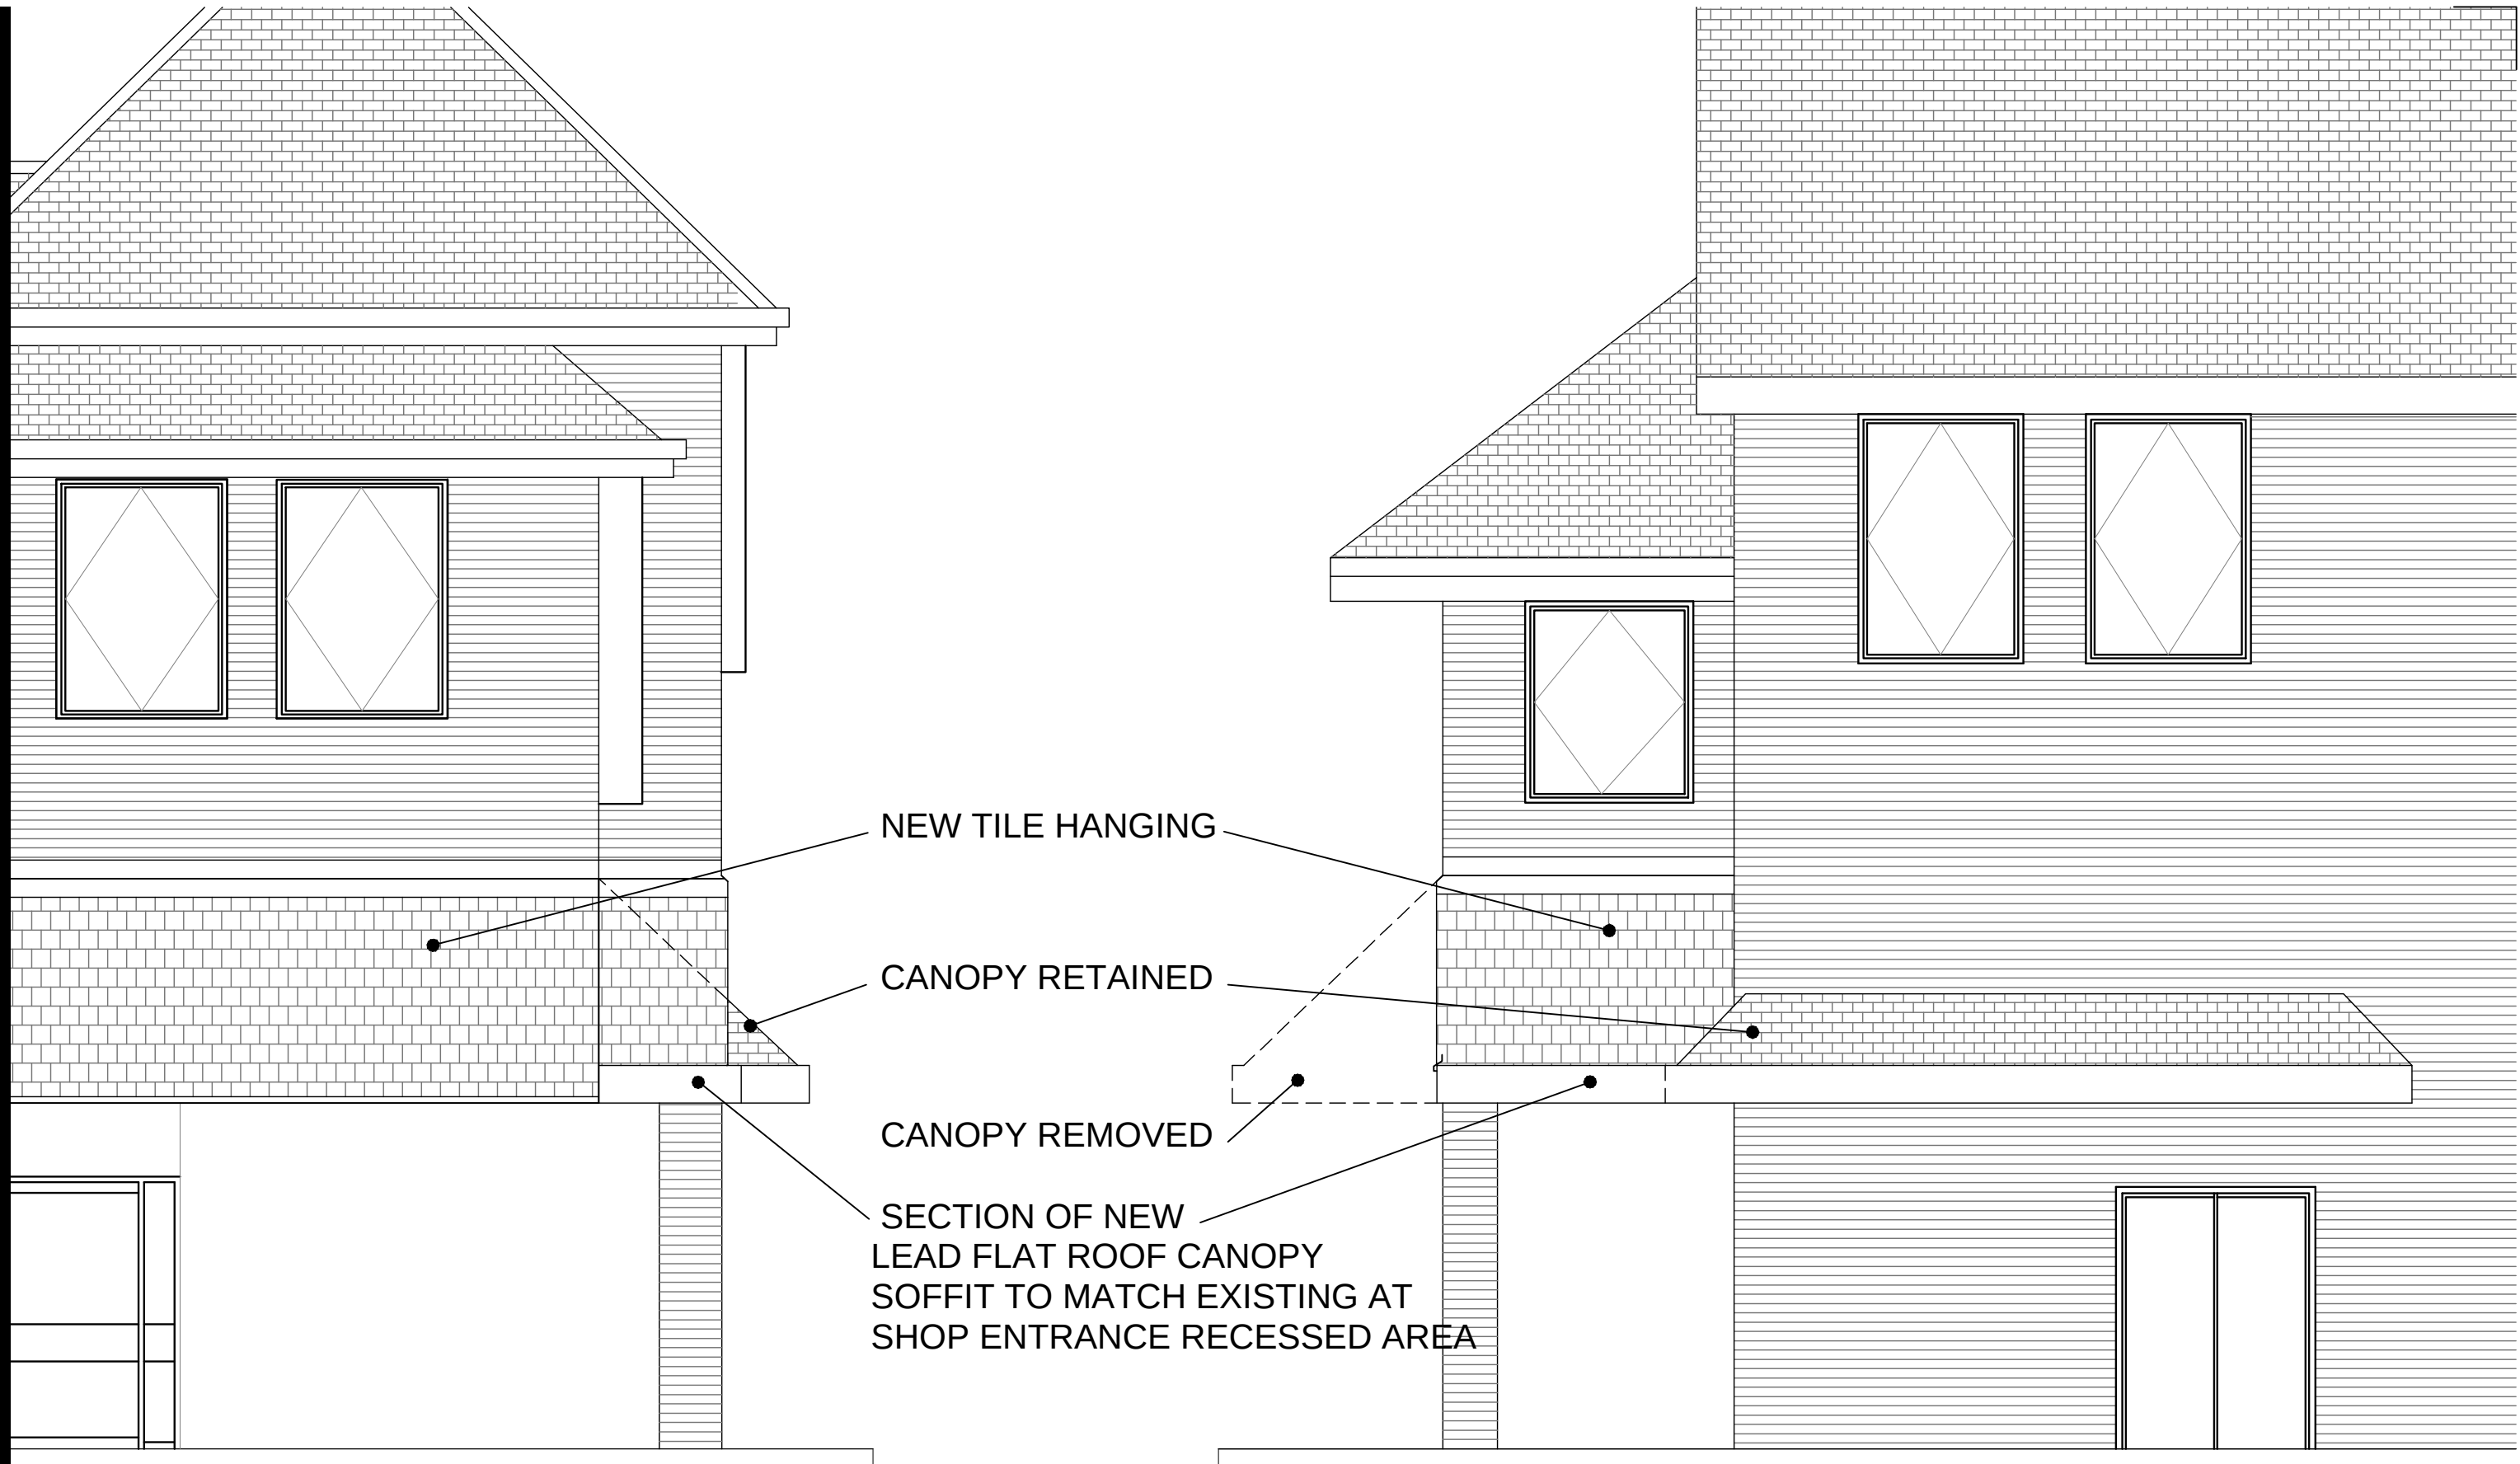

PROPOSED ELEVATION TO NORTH STREET

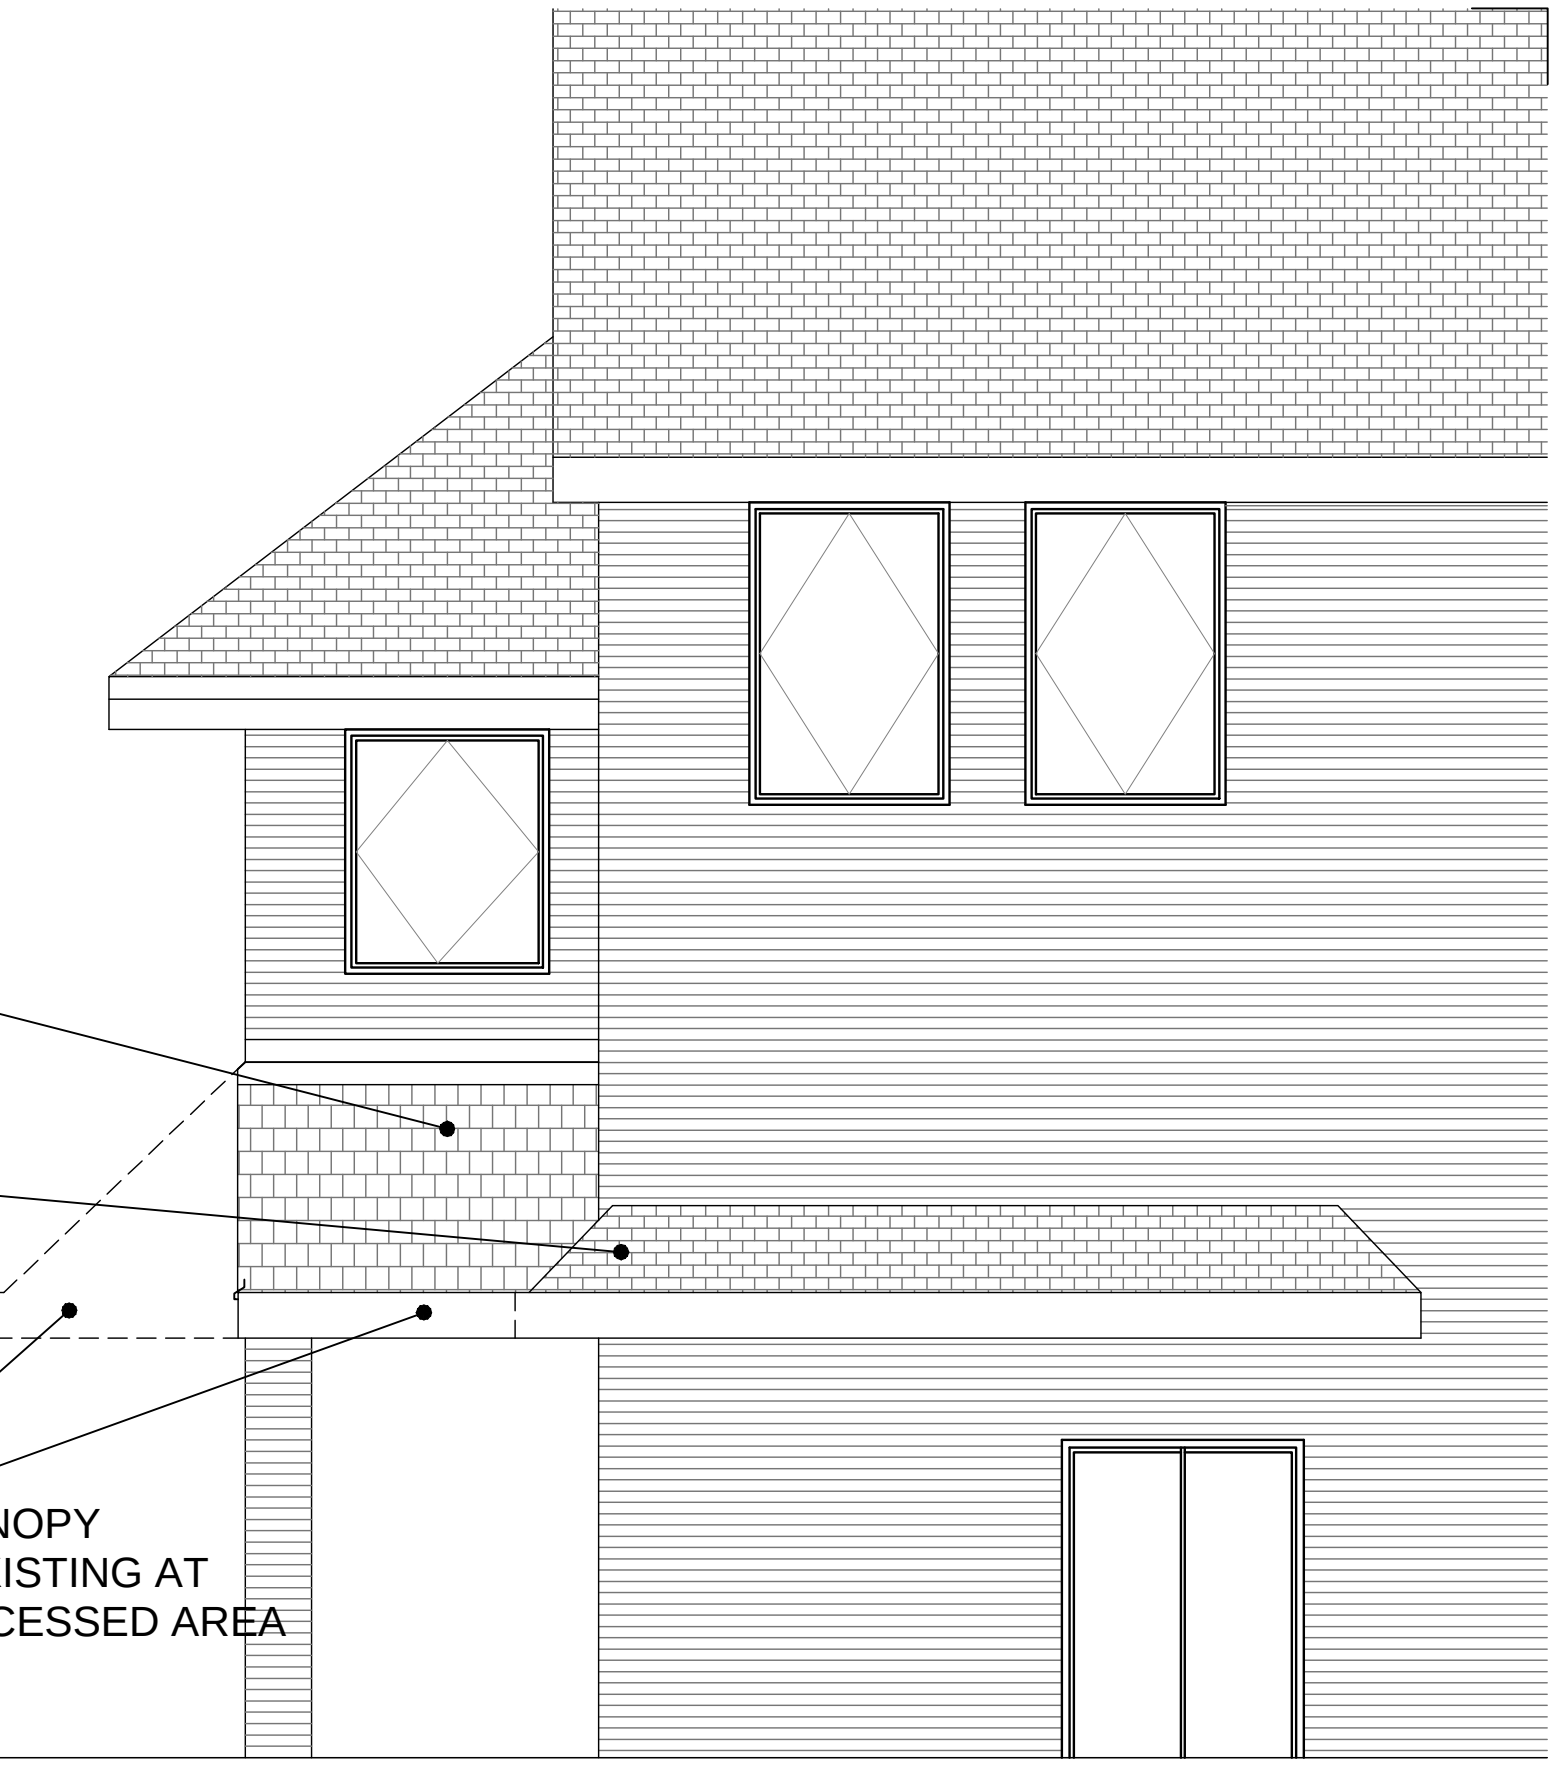


PROPOSED ELEVATION TO THE PALLANT

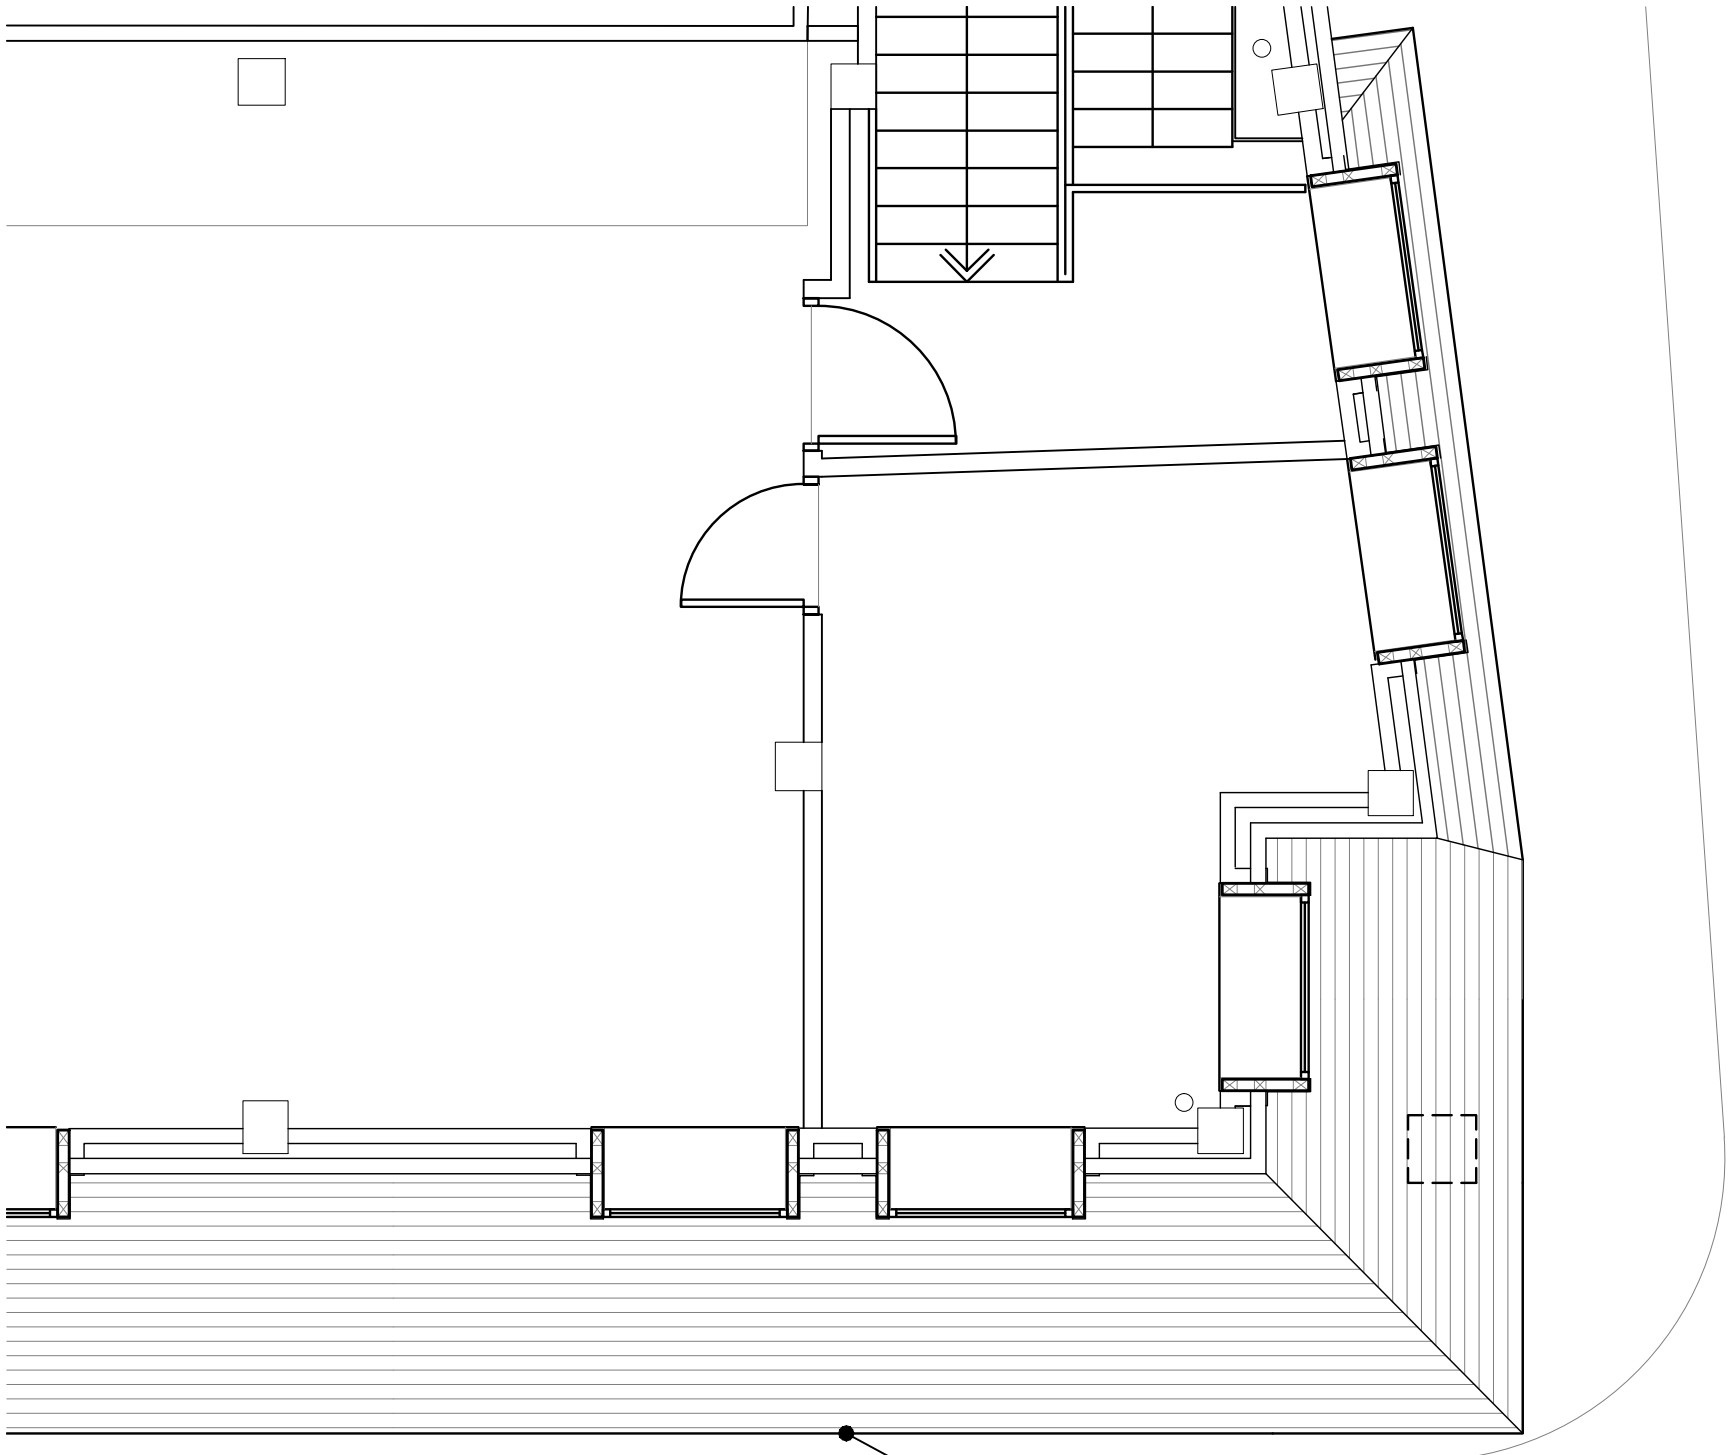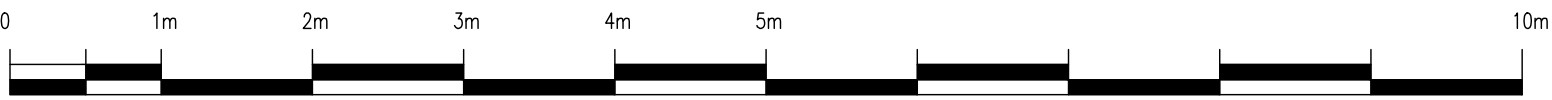


EXISTING CANOPY PLAN
AT FIRST FLOOR LEVEL

EXISTING CANOPY

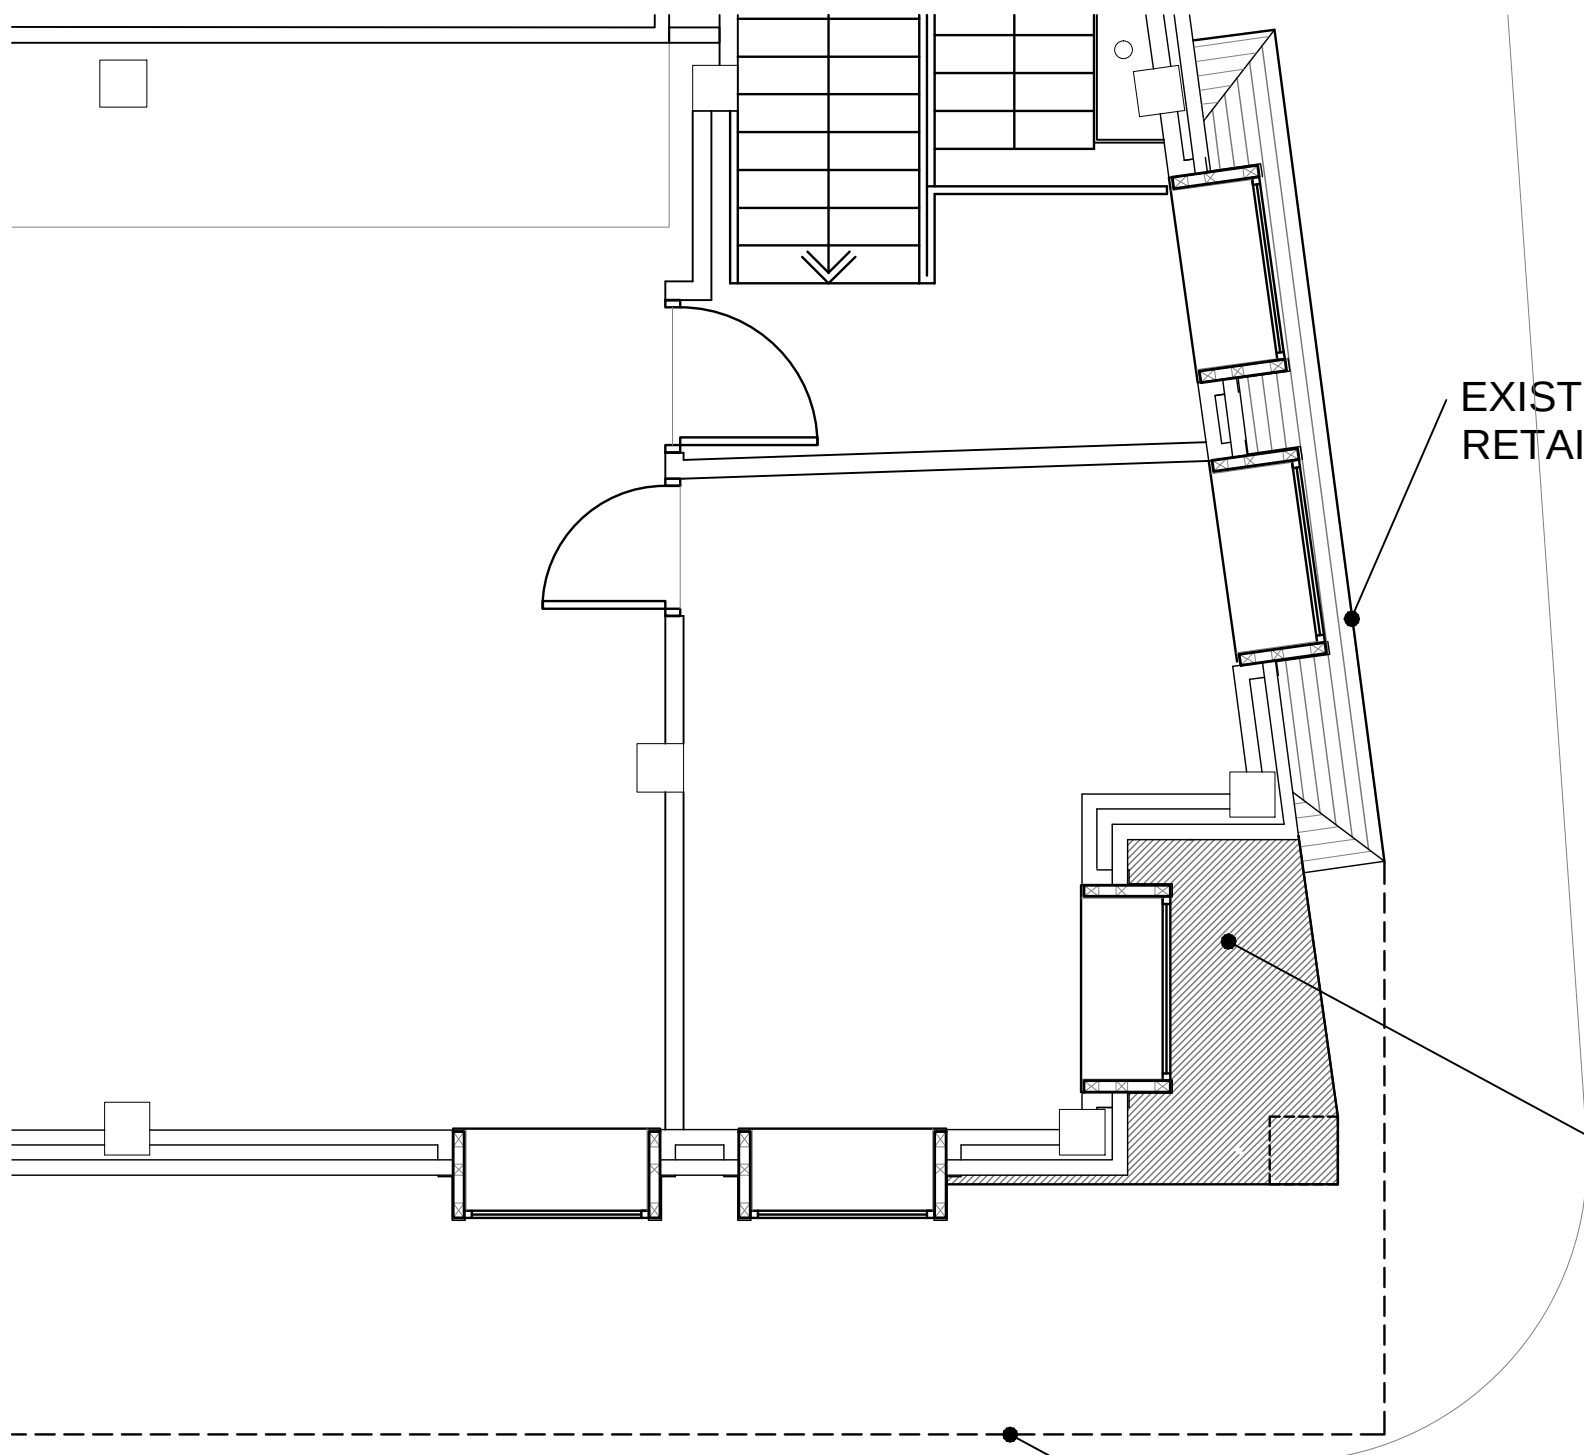

PROPOSED CANOPY REMOVED
PLAN AT FIRST FLOOR LEVEL

CANOPY REMOVED

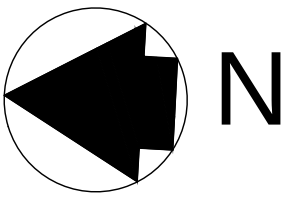

THIS DRAWING IS REPRODUCED FROM BAMBER & REDDAN
DRAWING no 0503-AE-001 revB and 0503-AE-002 revB

A 19.01.12 PLANNING APPLICATION
Revisions

COTLEIGH CONSULTING
Chartered Architects and Building Surveyors
586-588 Green Lanes, London N8 9RP T: 020 8802 0111 F: 020 8809 5316 E: consulting@cotleigh.com

Project
**PROPOSED CANOPY REMOVAL
WAITROSE STORE, HAVANT**

Client
WAITROSE

Drawing Title
EXISTING & PROPOSED CANOPY AT CORNER

Drawn JP	Status PLANNING	Scale 1:50@A1 1:100@A3
Date SEPT 2011	Drawing No. CC3517-08	Rev. A

All dimensions to be checked on site. Do not scale.
Any discrepancy between this drawing and other
information to be referred to Cotleigh Consulting.
This drawing is copyright.