


SITE LOCATION PLAN
AREA 2 HA
SCALE 1:1250 on A4

CENTRE COORDINATES: 475185, 105795

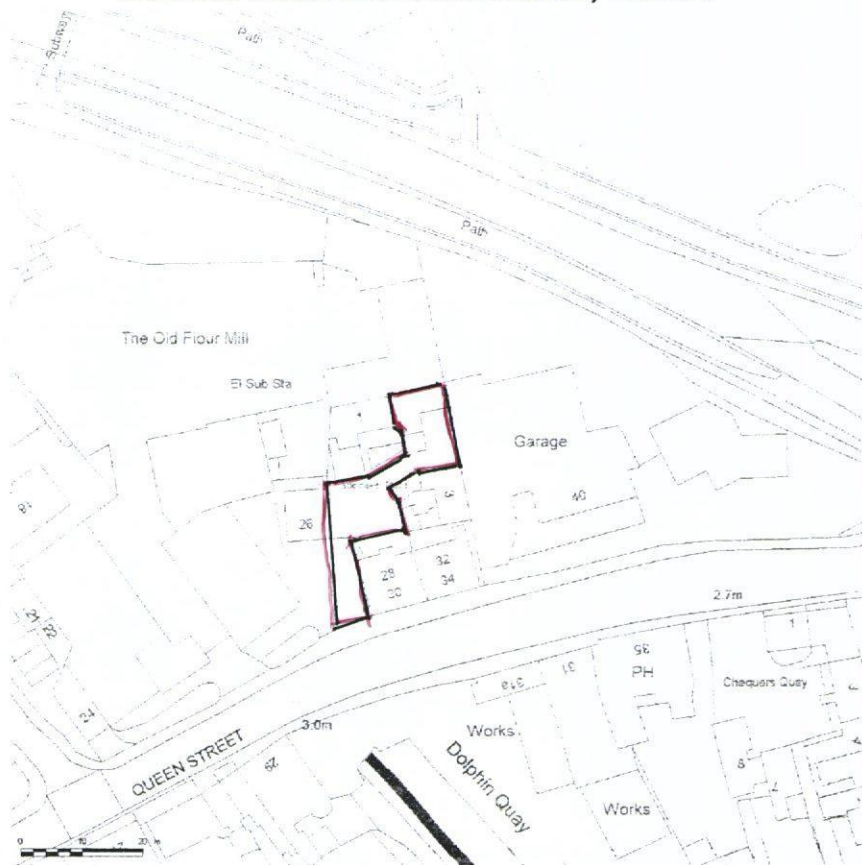

Supplied by Streetwise Maps Ltd
www.streetwise.net
Licence No: 100047474
14/07/2012 10:58



RIBA 

Chartered Practice

John Groom Chartered Architect
32A High Street, Emsworth, Hampshire PO10 7AW
T 01243 372560 M 07780 997563
johngroom@freeuk.com
www.johngroomarchitect.co.uk

JOB: Single storey conservatory
LOCATION: 2 Spinnaker Place, Emsworth
DRG TITLE: Location plan
SCALE: 1:1250 DRAWN: JG
DRG NO: 12/266/4 A DATE: 6 July 2012