


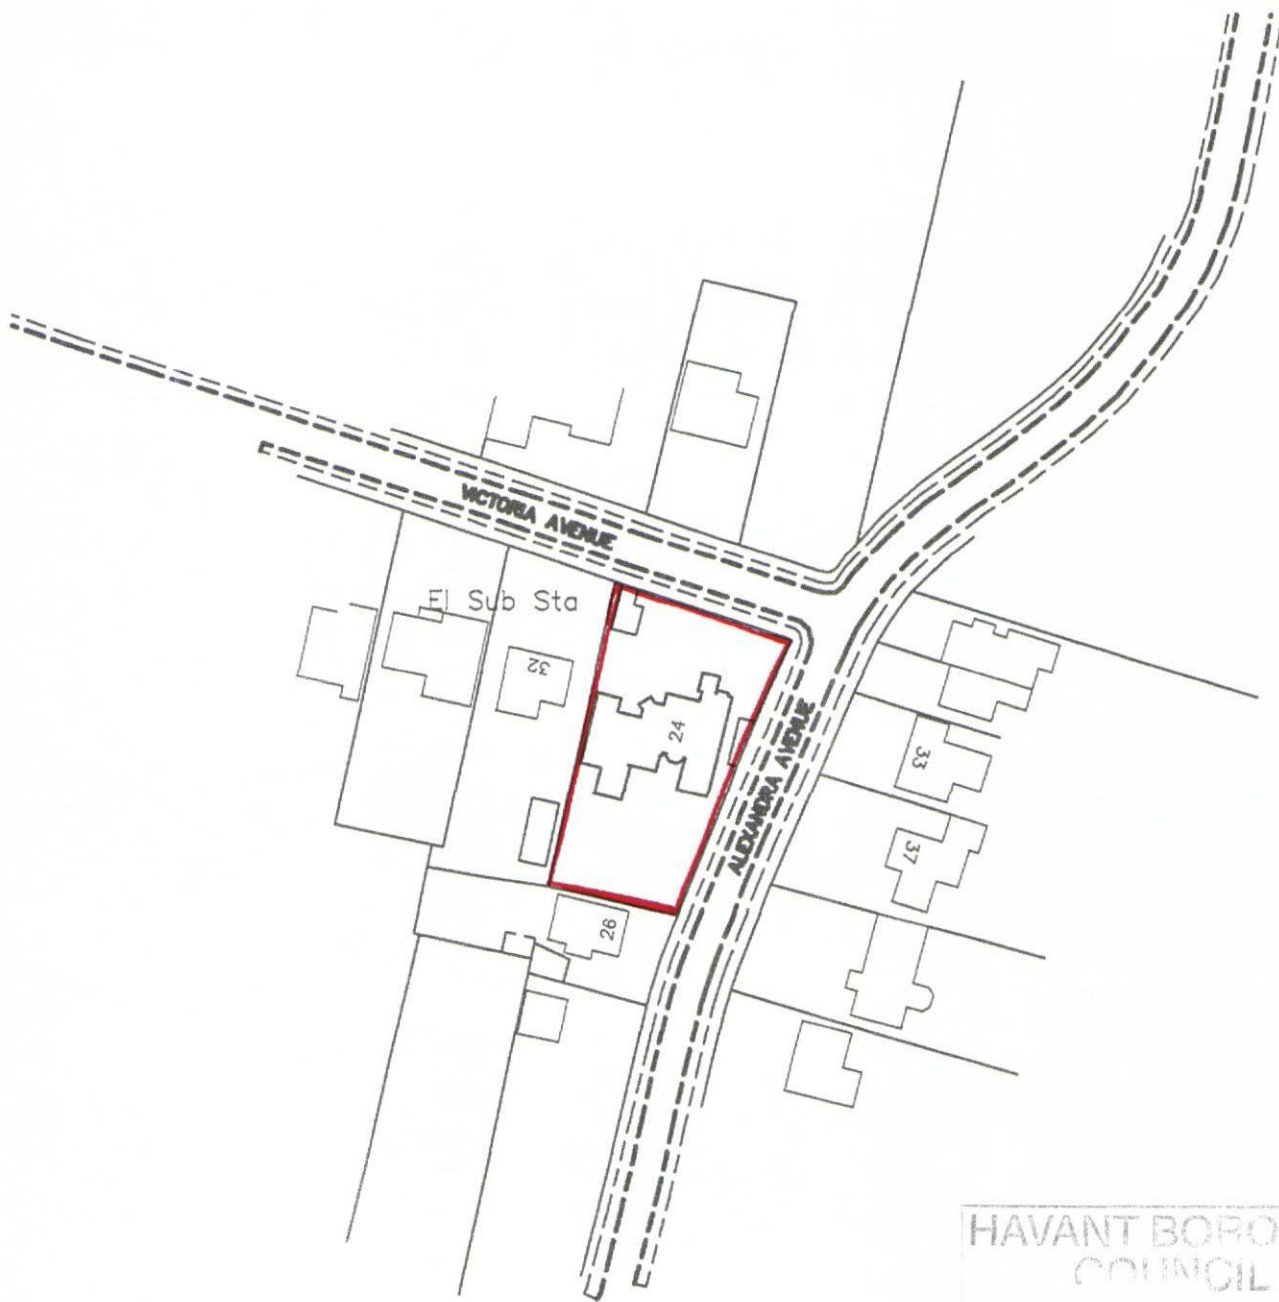

HAVANT BOROUGH
COUNCIL
04 JUL 2012
RECEIVED

Project 24 Alexandra Avenue Hayling Island PO11 9AL	For Hillcrest Homes Ltd Date July 2012 Scale 1:1250 Drawn Job number 10.054 Drawing number 01	Town Planners & Architects  MARTIN CRITCHELL ARCHITECTS Metro House • Northgate • Chichester • West Sussex • PO19 1BE tel: 01243 531036 fax: 01243 782917 e-mail: info@mcarchitects.co.uk
Drawing Location Plan	Rev	