


HAVANT BOROUGH
COUNCIL
29 MAY 2012
RECEIVED

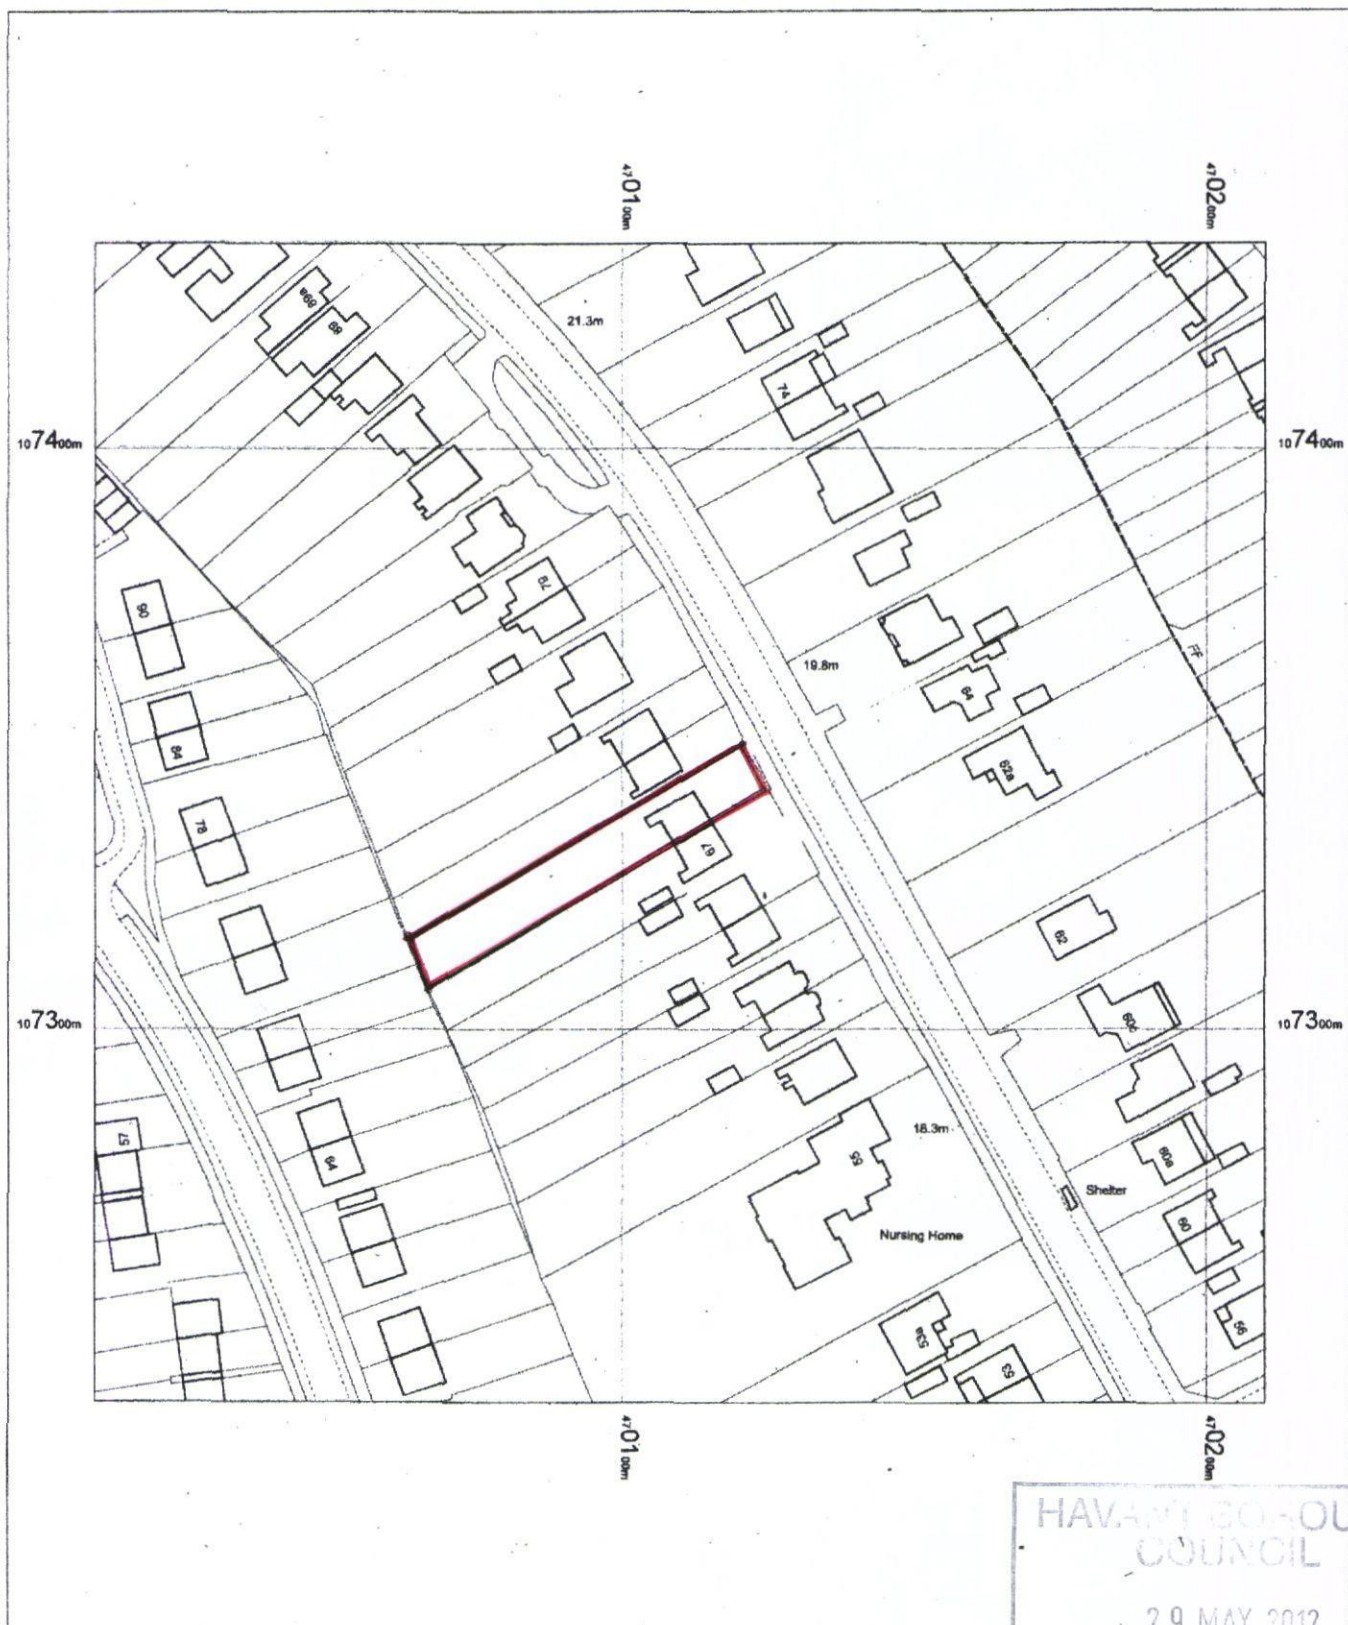

OS Mastermap
16 May 2012, ID: BW1-00150716
www.blackwellmapping.co.uk
1:1250 scale print at A4, Centre: 470110 E, 107335 N
©Crown Copyright. Licence no. 100041040



BLACKWELL'S
www.blackwellmapping.co.uk
TEL: 02920 228 779
maps.cardiff@blackwell.co.uk