
PERMIT




Location Plan

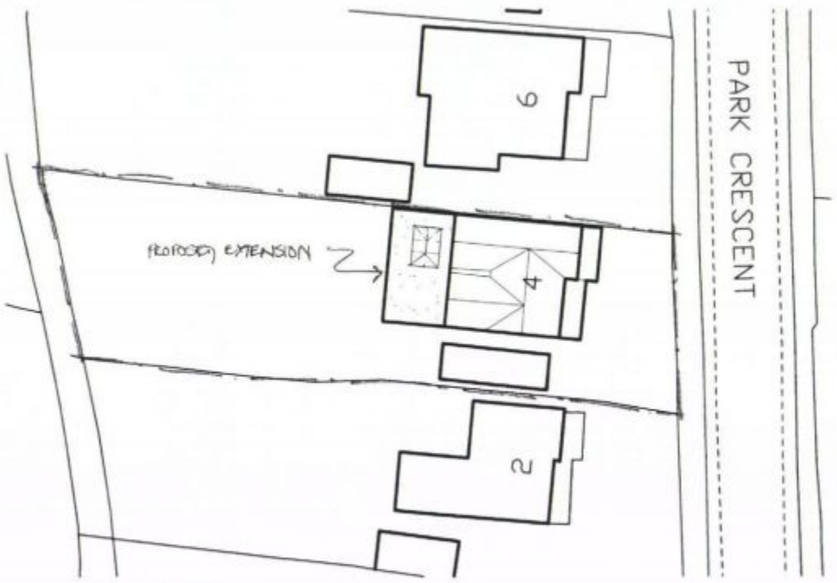

Block Plan

REPLACEMENT TO CONSERVATORY STRUCTURE
4 PARK CRESCENT, EMSWORTH. PO10 7NT

NOTES:
This drawing has been produced solely for PLANNING/DESIGN.
Do not Scale from this Drawing except for planning purposes.
This drawing is the copyright of MF Designs Ltd.

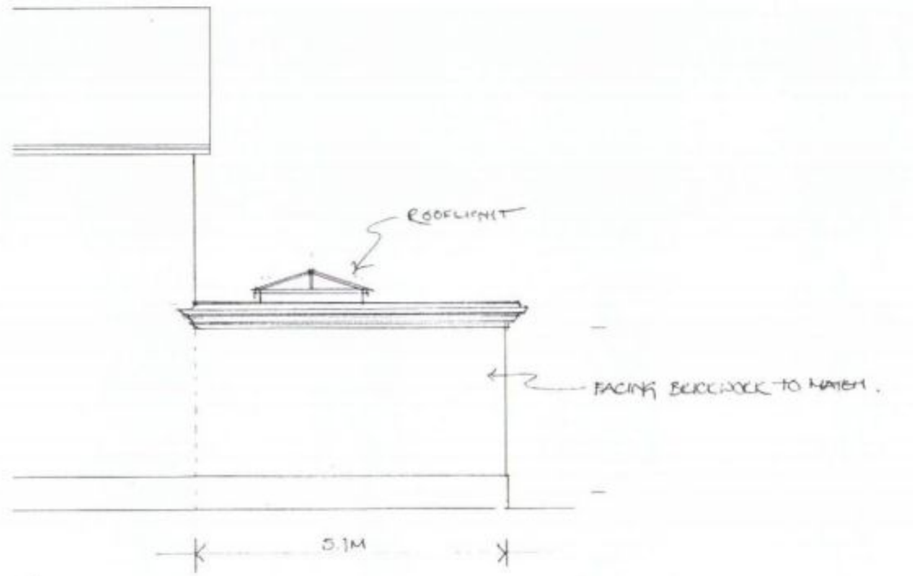

North

HAVANT BOROUGH COUNCIL
19 AUG 2011
RECEIVED

mf designs ltd
Chartered Architects
12 Wensley Gardens • Emsworth • Hampshire • PO10 7RA
Director: Martin Farrer RIBA • Co Registration No.4507379
t: 01243 377766
e: admin@mfdesigns.org.uk

Date: August 2011
Scale: 1:100
Job No: 3017
Drg No: 04