APP/12/0070

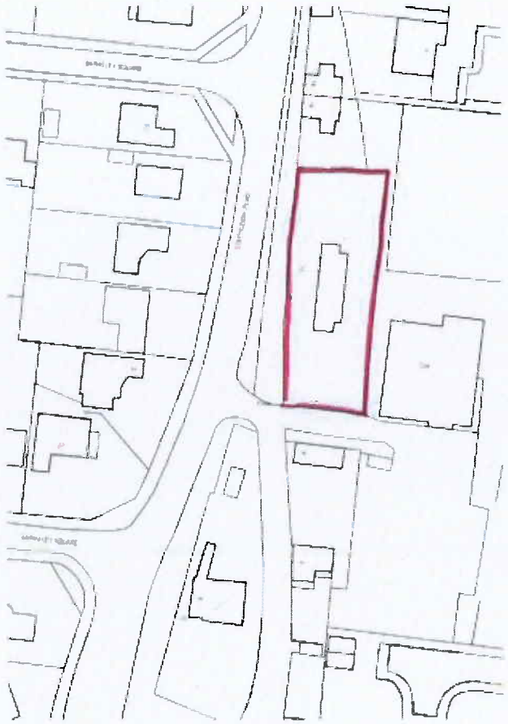

Location Plan
1:250



Site Plan
1:500

HAVANT BOROUGH COUNCIL
DEVELOPMENT CONTROL
30 JAN 2012
RECEIVED

Crown Copyright. All rights reserved. License no. 100045736

PROJECT
10 Southliegh Road
Havant

CLIENT
Pennington & Pope

DRG TITLE
Site Plans

PROJECT NO. 11017 DRAWING NO. 101 SCALE as shown REV -

Rev	DESCRIPTION	Dwn / Date	Chk / Date
	ORIGINAL ISSUE	-	-

This drawing is copyright and must not be disclosed to third parties without permission
Scaled dimensions are not to be used for construction

4 Queensgate
Queens Road
Fareham
Hampshire
PO16 0NW

Tel: 01329 288911
Fax: 01329 221913
E-mail: admin@m2architecture.com

m2 architecture
architectural technologist