


**PROPOSED SINGLE STOREY REAR ADDITION.
26, PENHURST ROAD, BEDHAMPTON, HAVANT, HANTS.
FOR MR & MRS A. SMITH.**

NOTE A PARTY WALL AGREEMENT IS REQUIRED WITH
THE ADJACENT NEXT DOOR NEIGHBOUR IN WRITING
PRIOR TO THE COMMENCEMENT OF ANY WORK ON SITE.

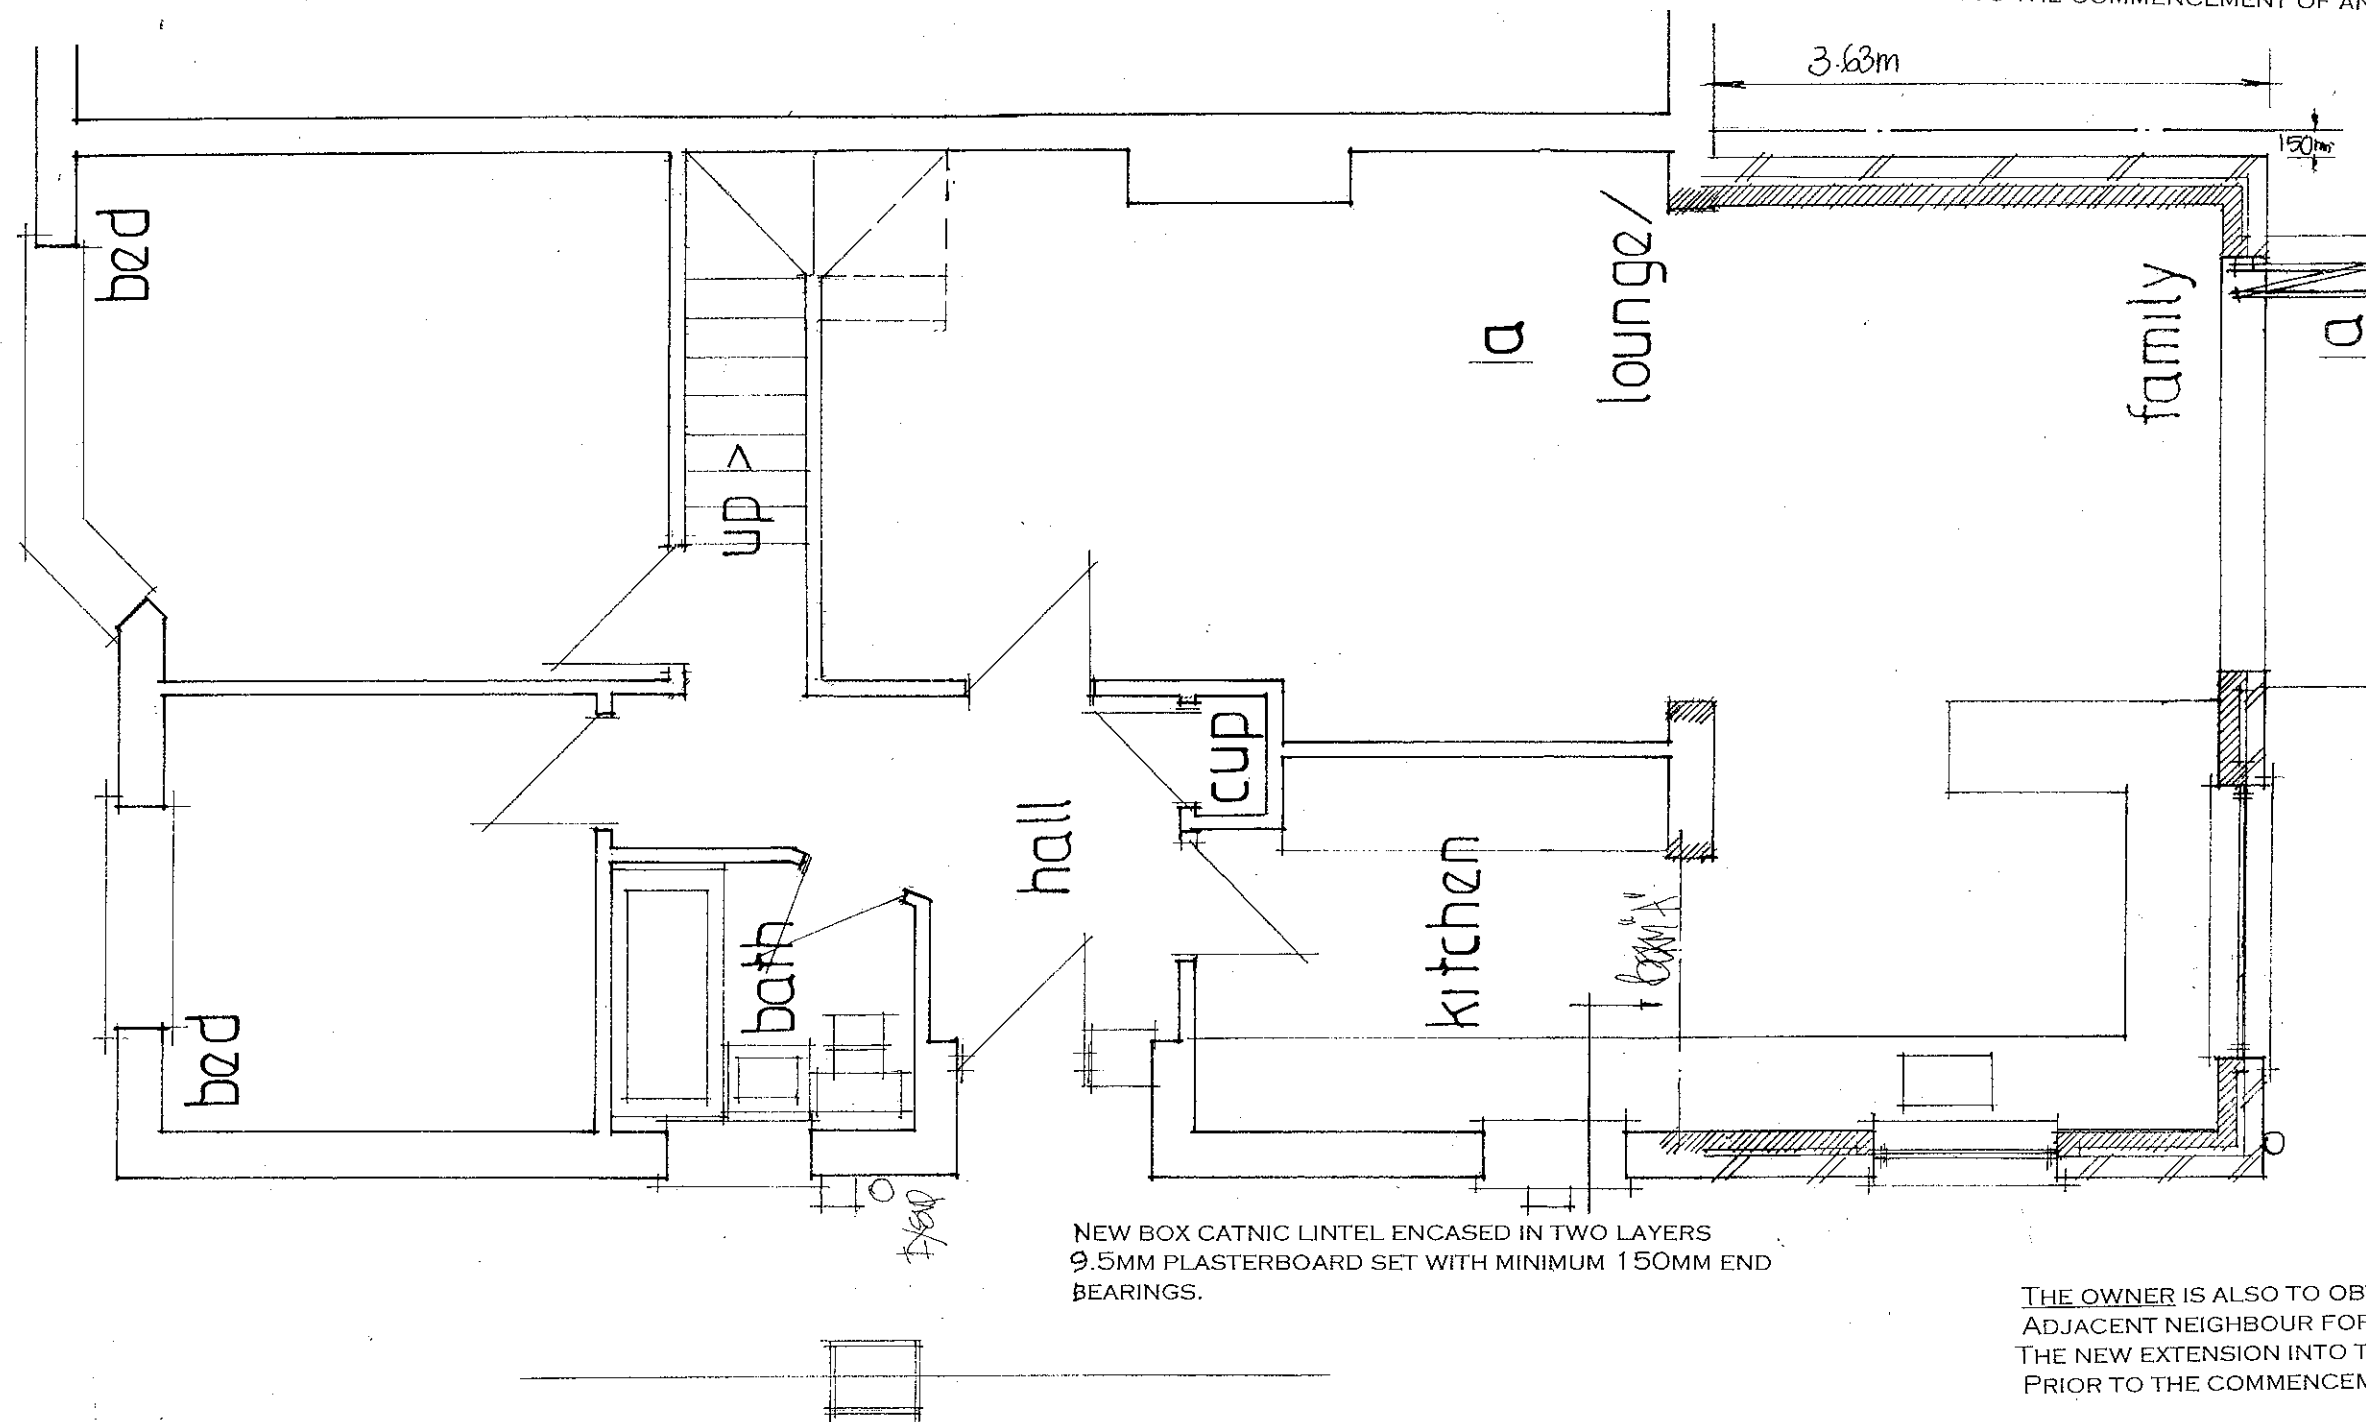

PROPOSED GROUND FLOOR LAYOUT

NOTE CHECK ALL MEASUREMENTS ON SITE PRIOR TO
THE COMMENCEMENT OF WORK.

PETER J. WALKER MRICS
CHARTERED SURVEYOR
182 SEAFRONT, HAYLING ISLAND, HANTS
PO11 9 AN

TEL: 02392 467571

date aug 12
scale 1:50