

PERMIT

LOCATION PLAN 1:1250

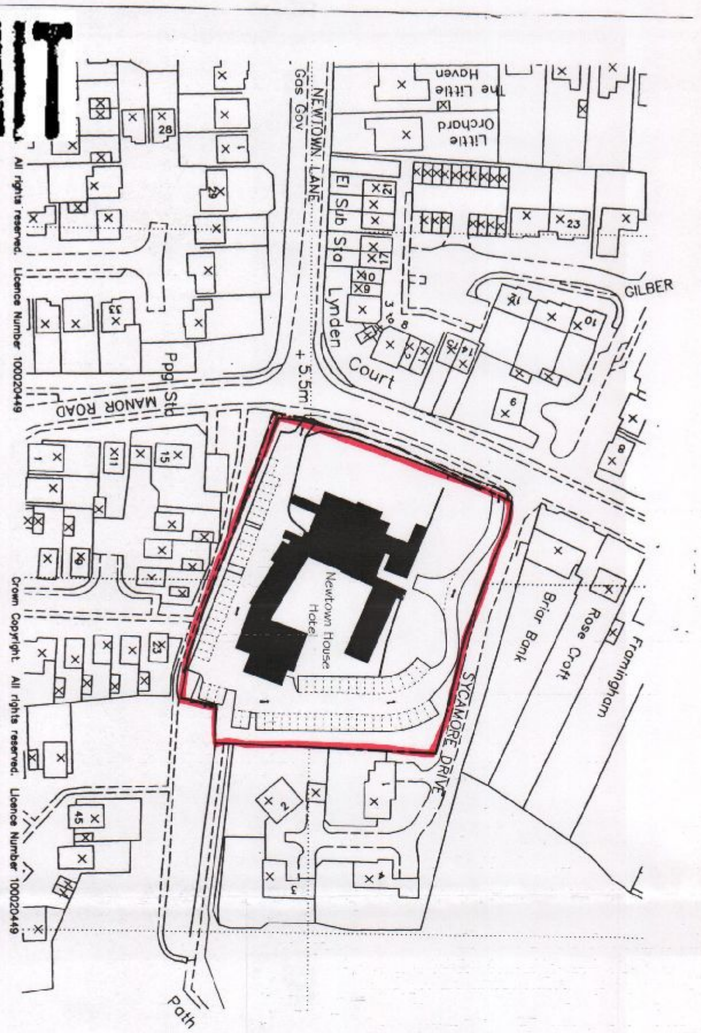

BLOCK PLAN 1:500

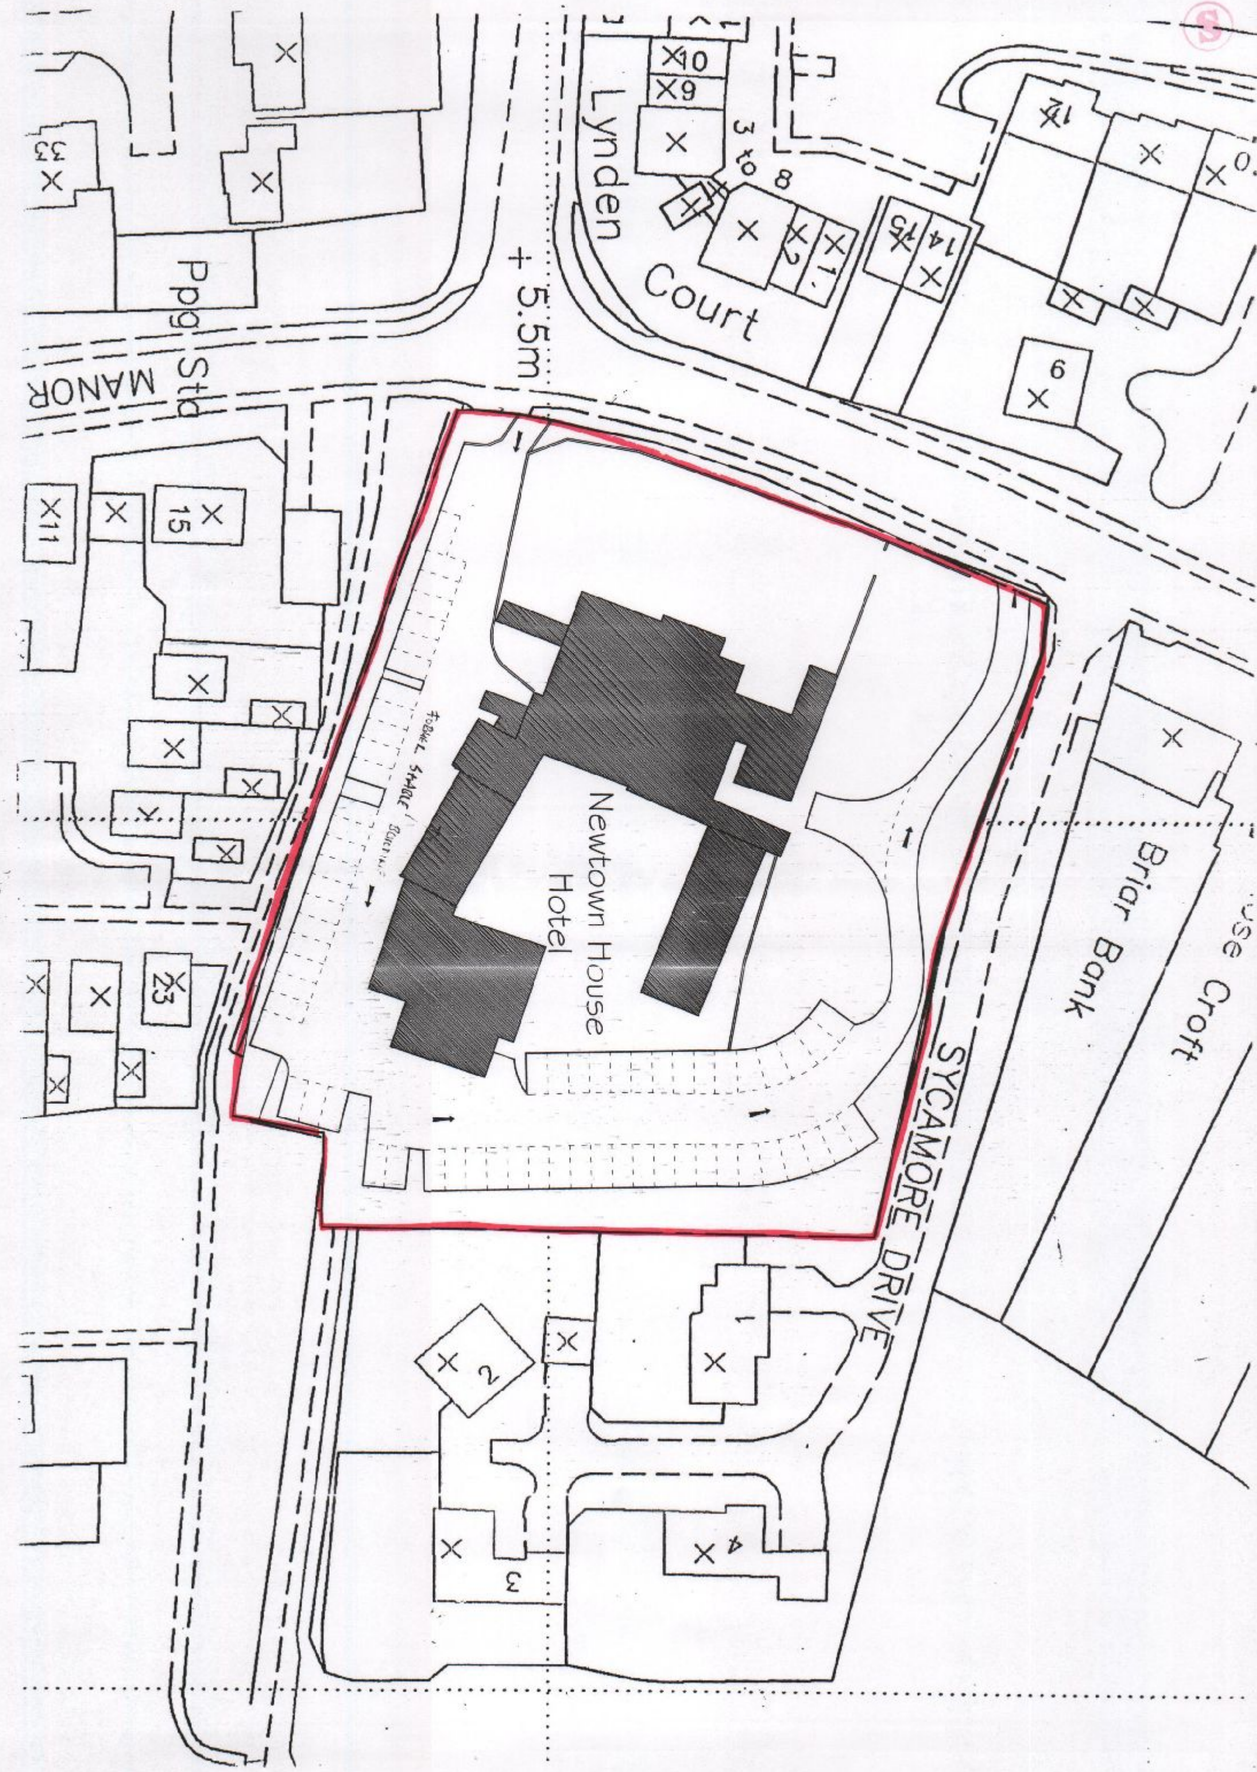

N

HAVANT BOROUGH COUNCIL
15 NOV 2011
RECEIVED

GRAHAM ASH ARCHITECTS
CHARTERED ARCHITECTS TOWN PLANNING CONSULTANTS
18A MARKET PLACE, ROMSEY, HAMPSHIRE. SO51 8NA
TELEPHONE 01794 515706 FAX 01794 511034
EMAIL ASHPLAN@AOL.COM

PROJECT
NEWTOWN HOUSE HOTEL
MANOR ROAD
HAYLING ISLAND

CLIENT
MR. K. BOOTHROYDE

DRAWING TITLE
BLOCK PLAN
LOCATION PLAN

SCALE 1:500 1:1250
DATE FEB 2009
DRAWN O.S.
APPROVED

DRAWING NUMBER
05 : 043 : 01
REV A