


Reproduction in whole or in part is prohibited without the prior permission of Ordnance Survey.

Ordnance Survey and the OS symbol are registered trade marks and Siteplan a trade mark of Ordnance Survey, the national mapping agency of Great Britain.


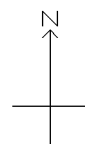


Centre Coordinates: 472471 105940

National Grid sheet reference at centre of this Siteplan: SU7205NW

Supplied by: The Glasgow Map Centre
Serial Number: 01358200

Location Plan at 1:1250 scale

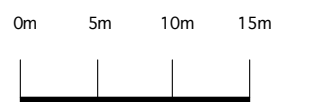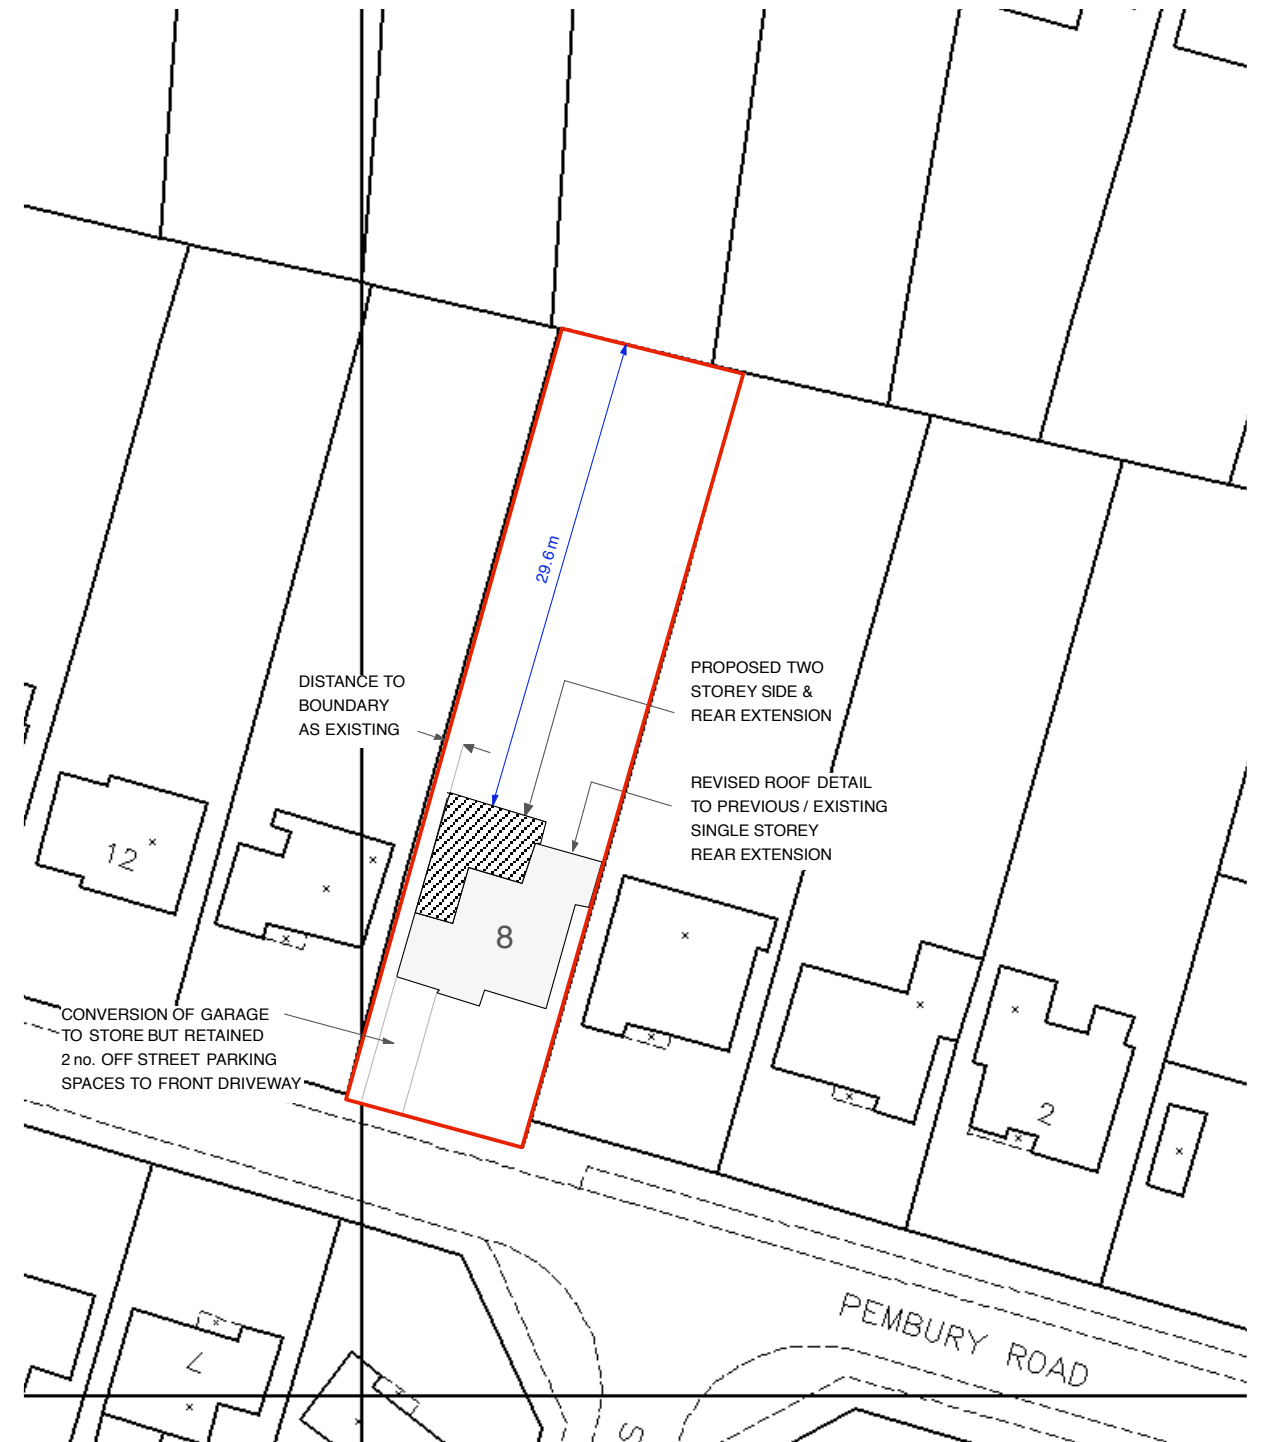

SCALE BAR @ 1: 500



Site Plan at 1:500 scale

A - 03 01 13- Kitchen Extension Dims