


Land off Park Lane, Havant

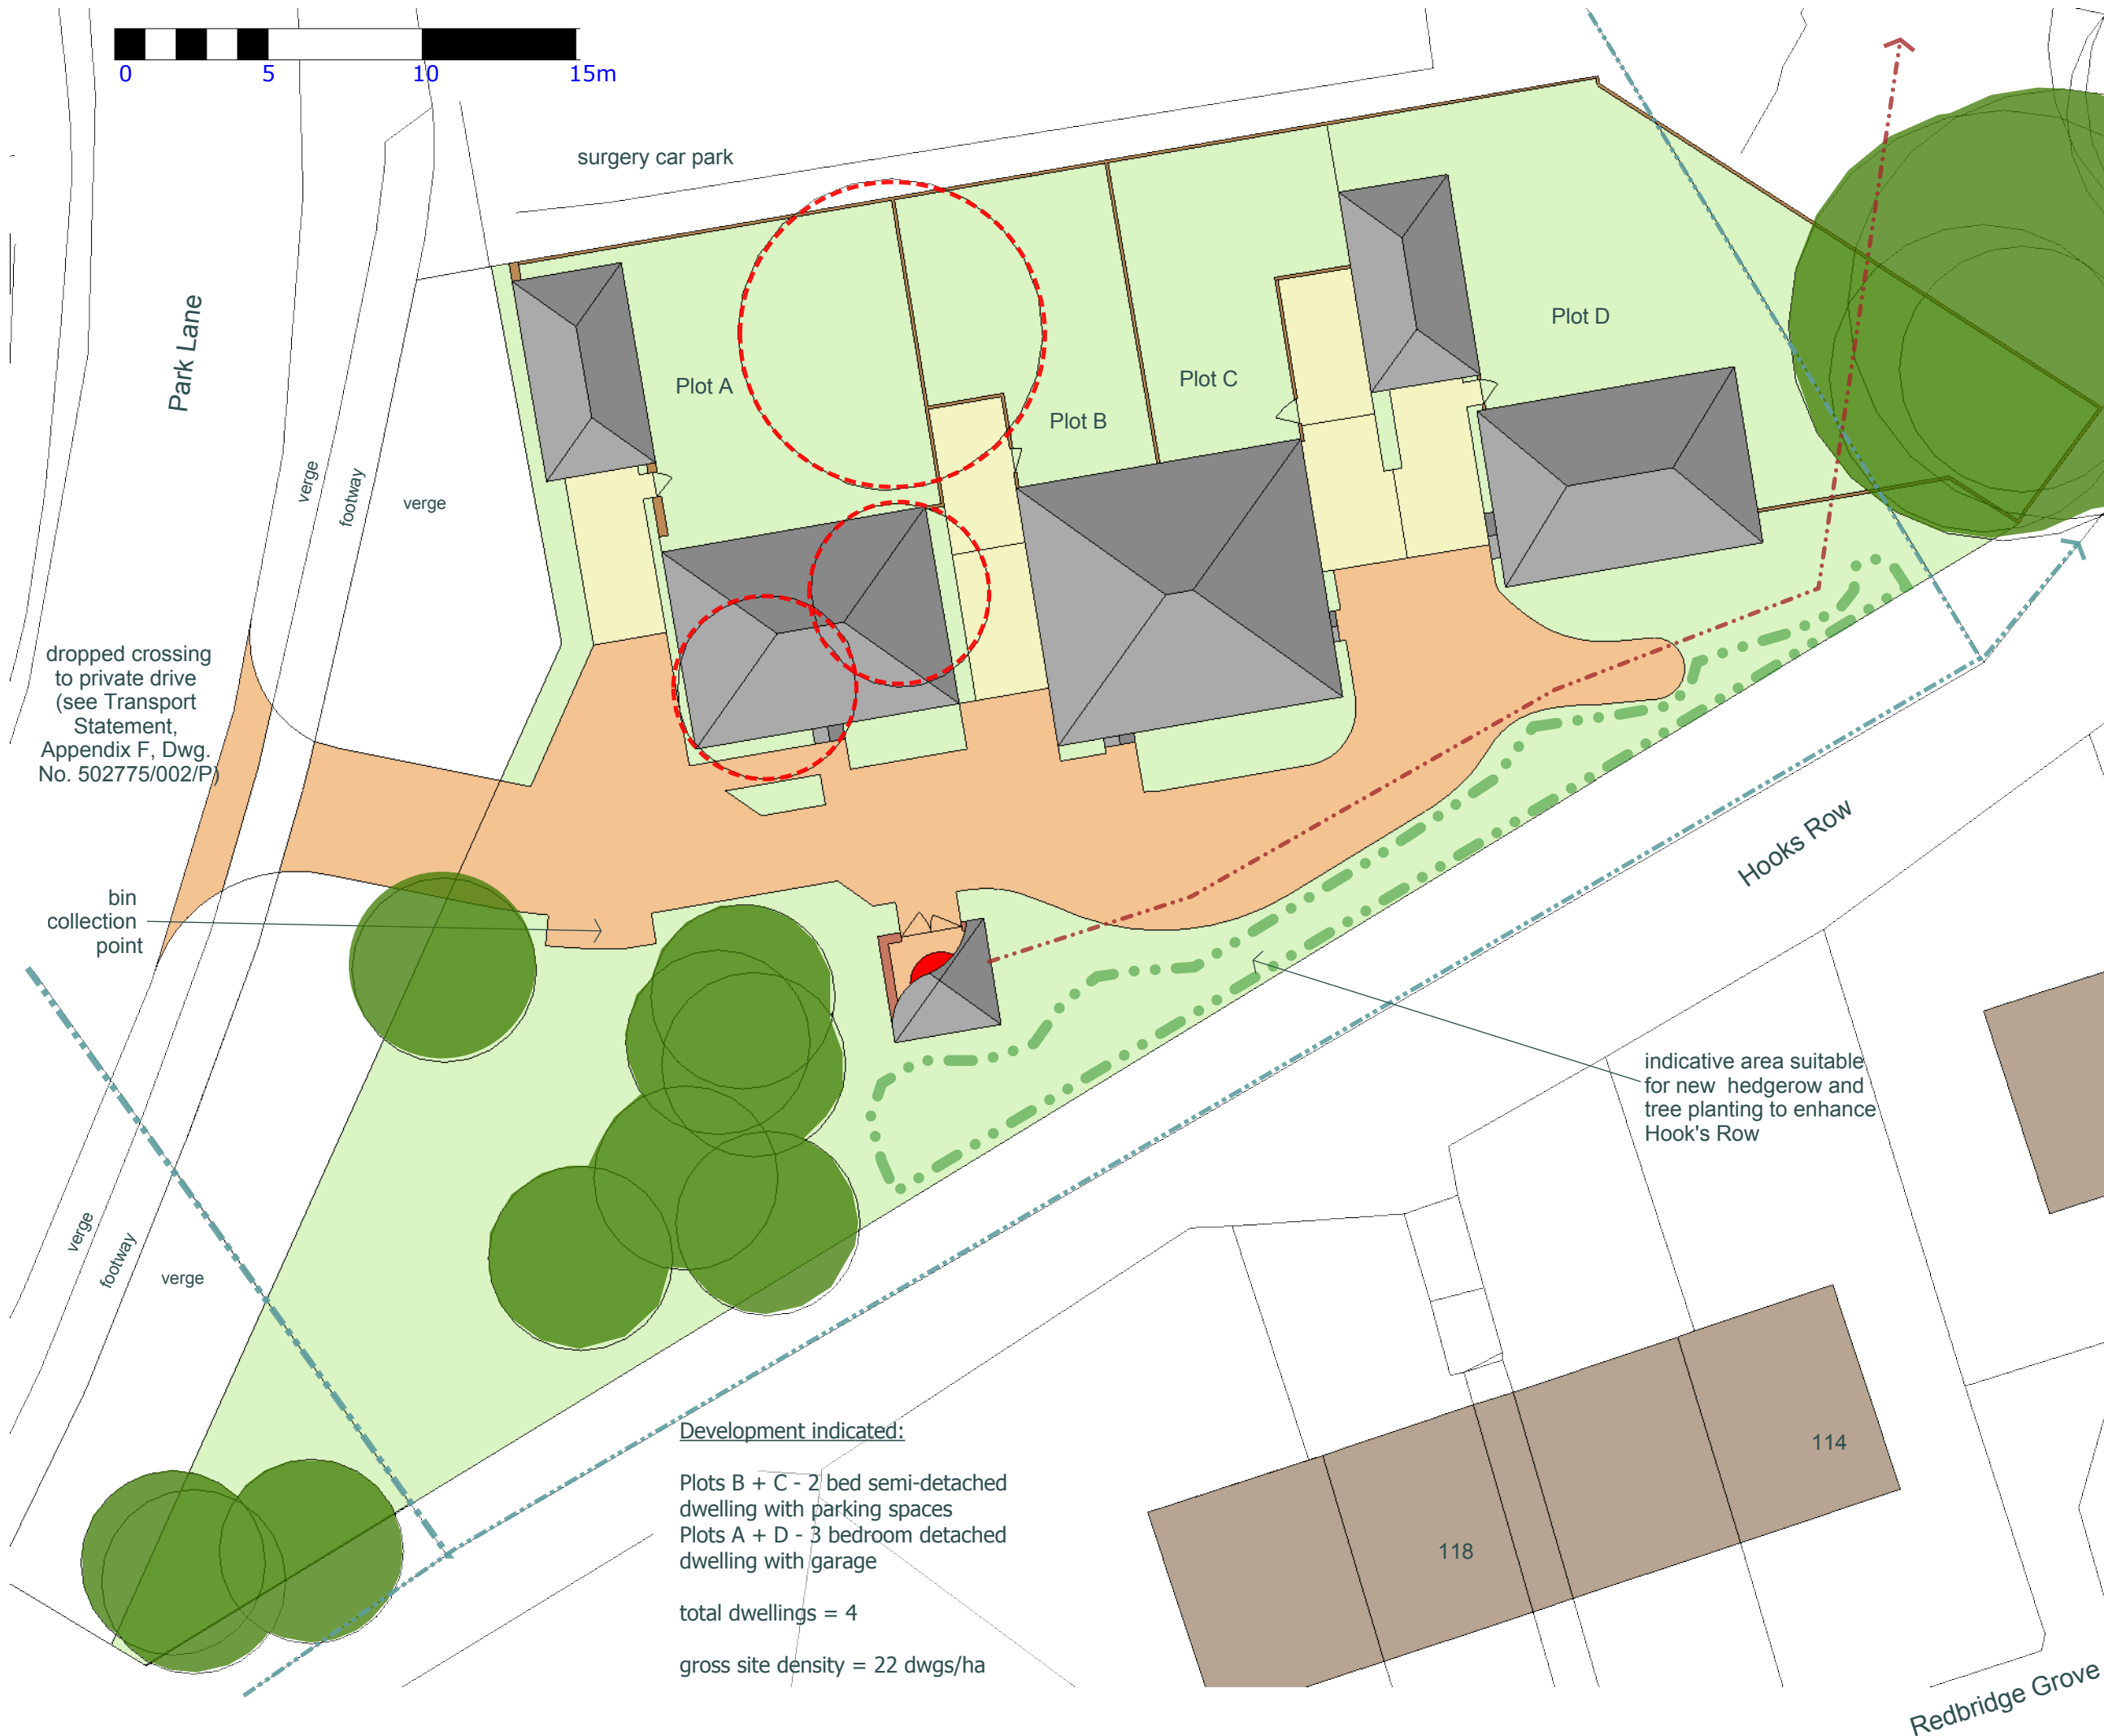

-  Proposed housing
-  Existing development
-  Parking space
-  Private shared surface
-  Grass / soft surface
-  Existing trees retained
-  Existing trees removed
- Proposed landscaping not shown
 -  existing surface water drains (presumed)
 -  proposed private foul sewer (indicative)
 -  private pumping station

Drawing No: Y0426-07-ajt

Rev: Date: 08.12.11

Scale: 1 x 200 @ A3 

This map is reproduced from material with the permission of Ordnance Survey on behalf of the Controller of Her Majesty's Stationery Office. Crown Copyright. Unauthorised reproduction infringes Crown Copyright and may lead to prosecution or civil proceedings. (100019180) 2010

Drawing for illustrative purposes only

Set page scaling to NONE under page handling when printing to PDF

Development indicated:

Plots B + C - 2 bed semi-detached dwelling with parking spaces
Plots A + D - 3 bedroom detached dwelling with garage

total dwellings = 4

gross site density = 22 dwgs/ha