

Note :-
This drawing must not be scaled. All dimensions and levels must be checked on site and any discrepancies are to be reported to ARC DESIGN ASSOCIATES prior to manufacture.

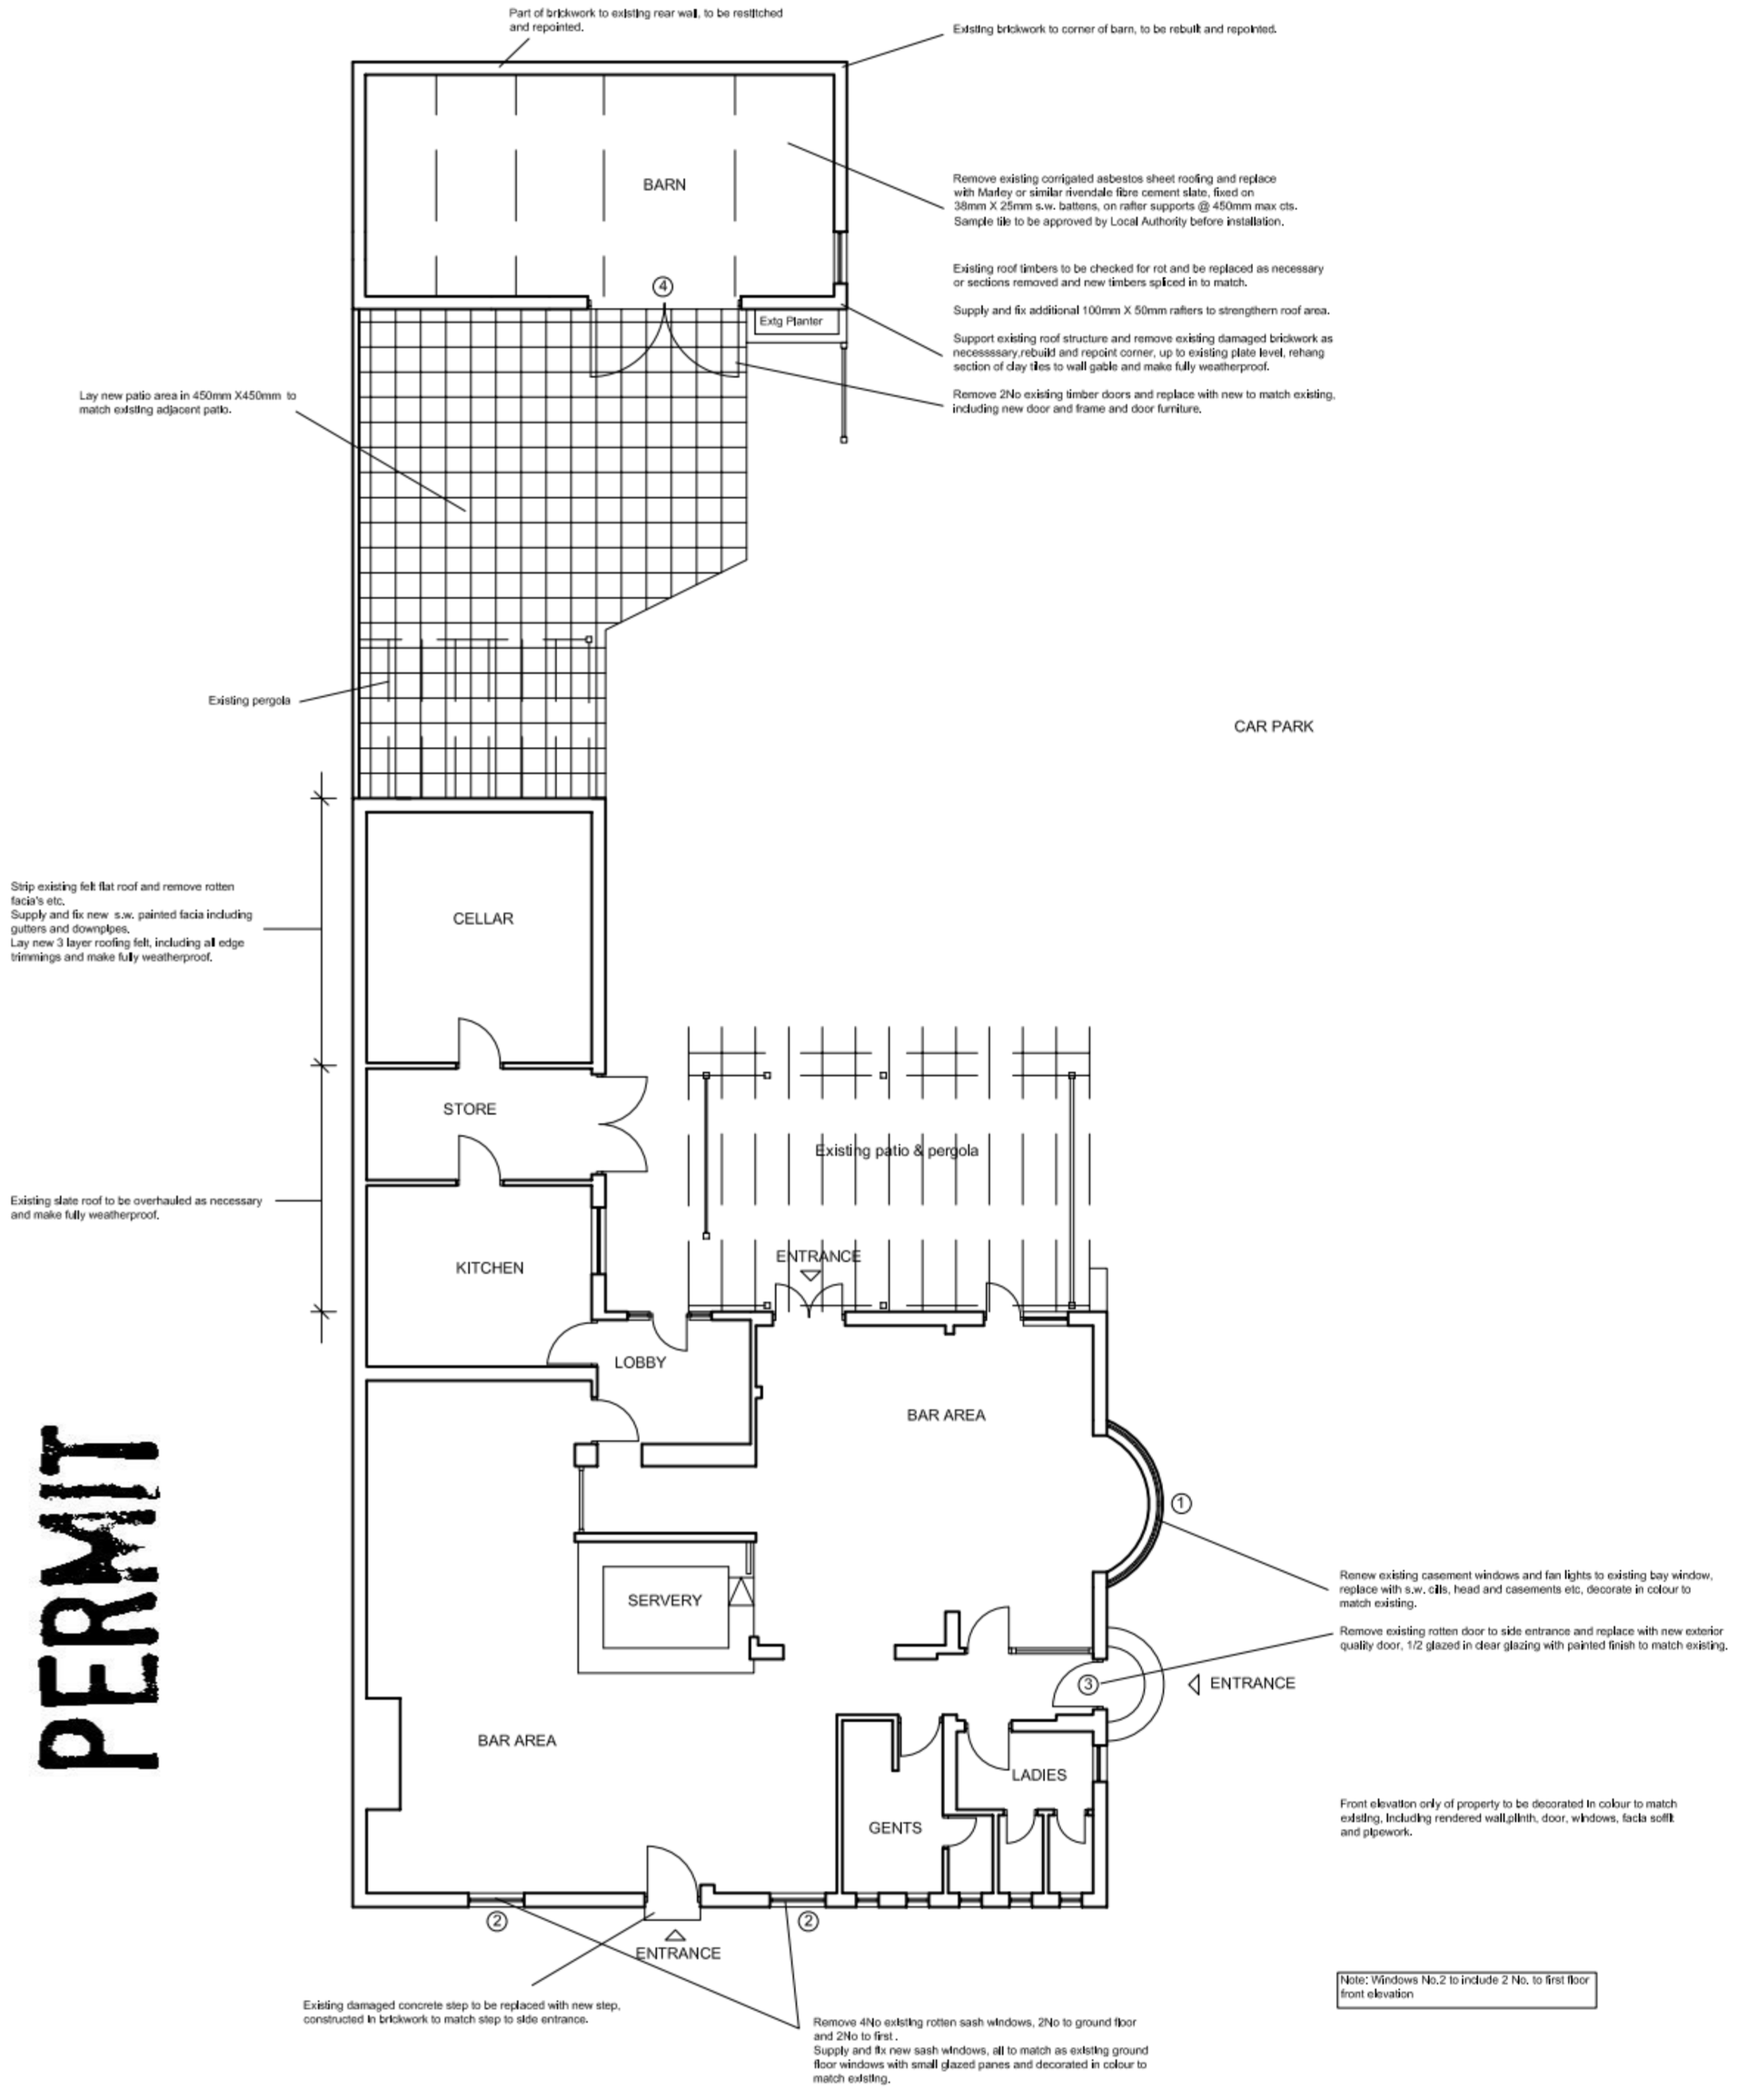

PERMIT

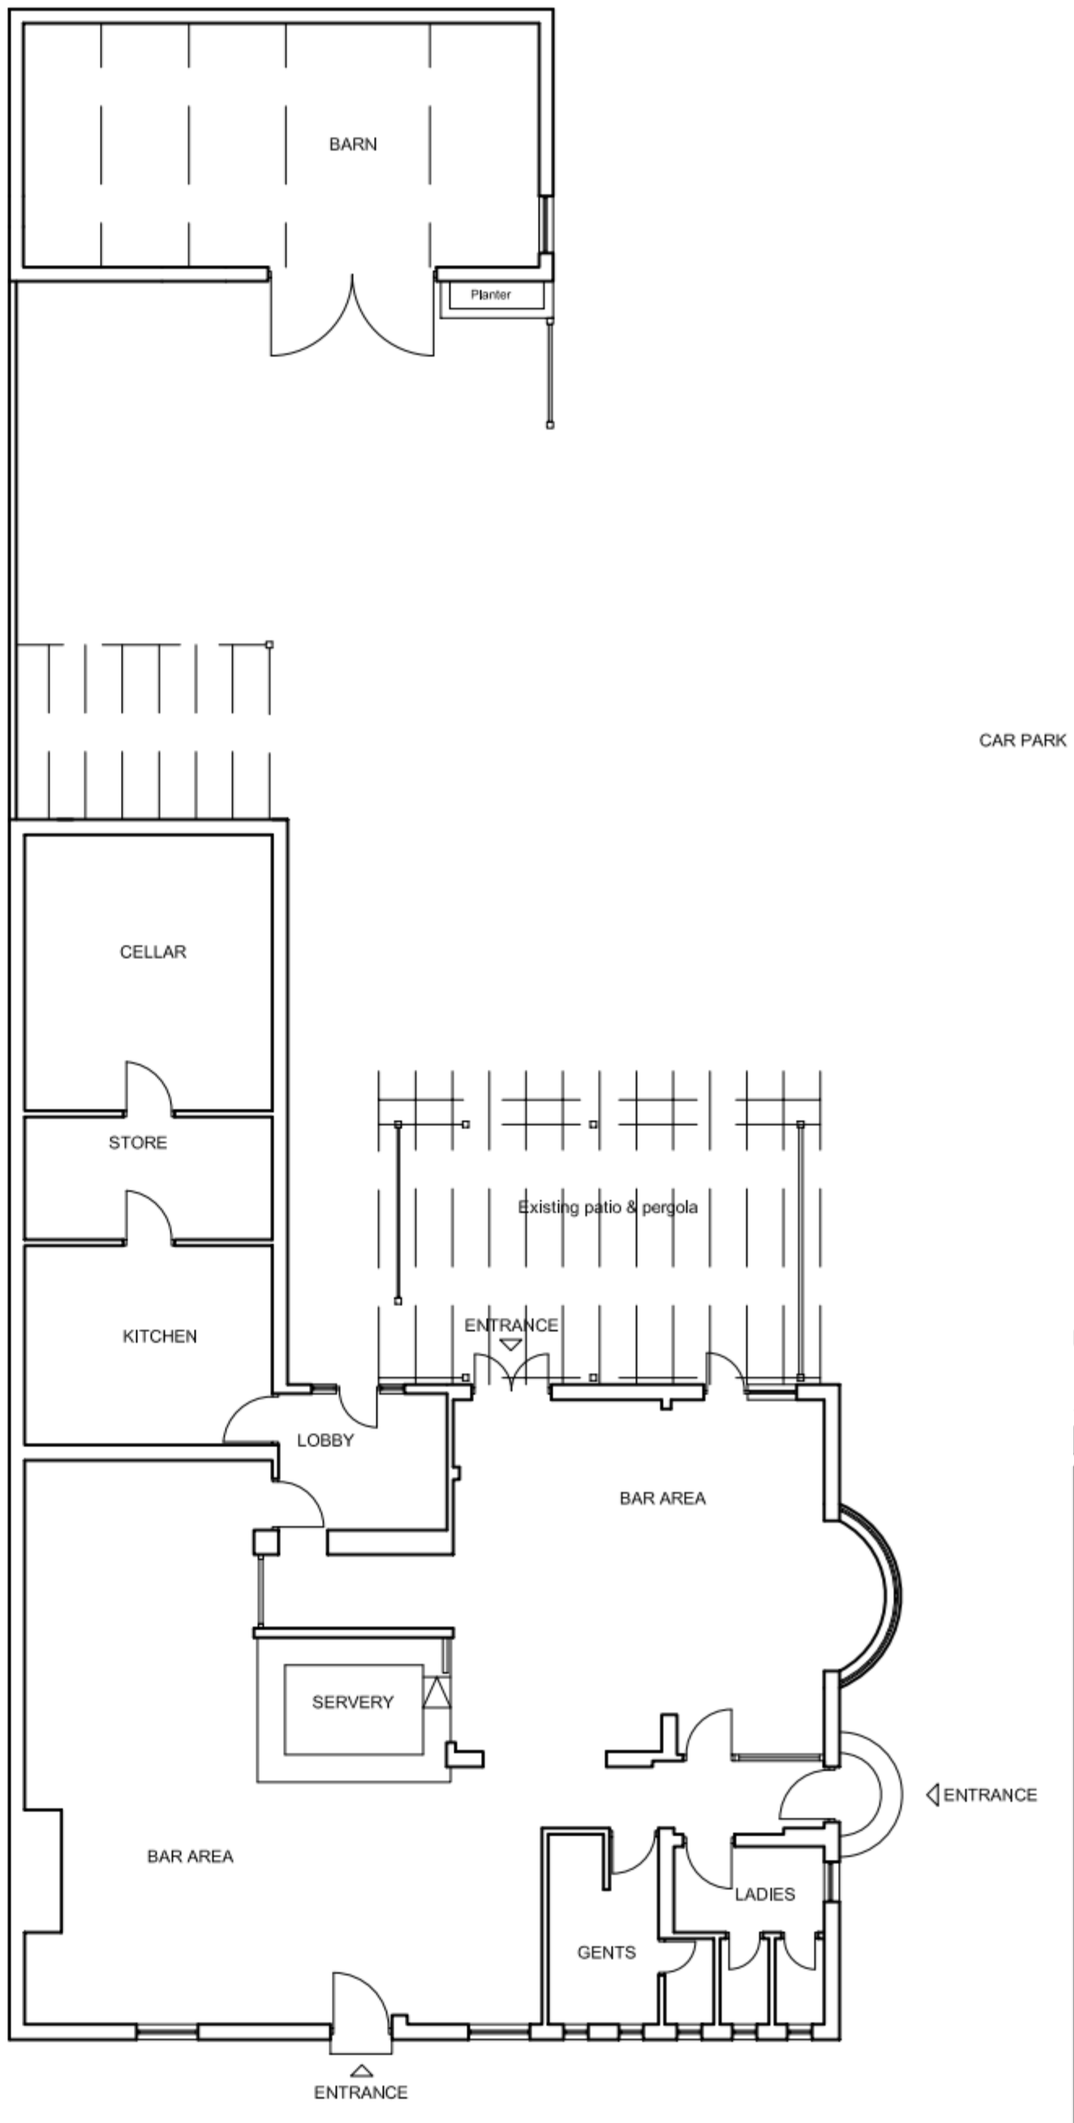

Rev	Date	
B	June 11	Roof notes revised for works to barn.
A	May 11	Reference No.s added

ARC DESIGN ASSOCIATES
51 - 55 Fowler Road
Halnault
Essex IG6 3XE
Tel : 020 8559 8666
Fax: 020 8559 8777

CLIENT
Punch Taverns

PROJECT
Golden Lion
54, Bedhampton Road,
Havant.

TITLE
Existing & Proposed
Ground Floor Plan

ISSUE

Scale: 1:100
Date: April 11
Drawn:

Drawing No. 1668/01
Rev. B