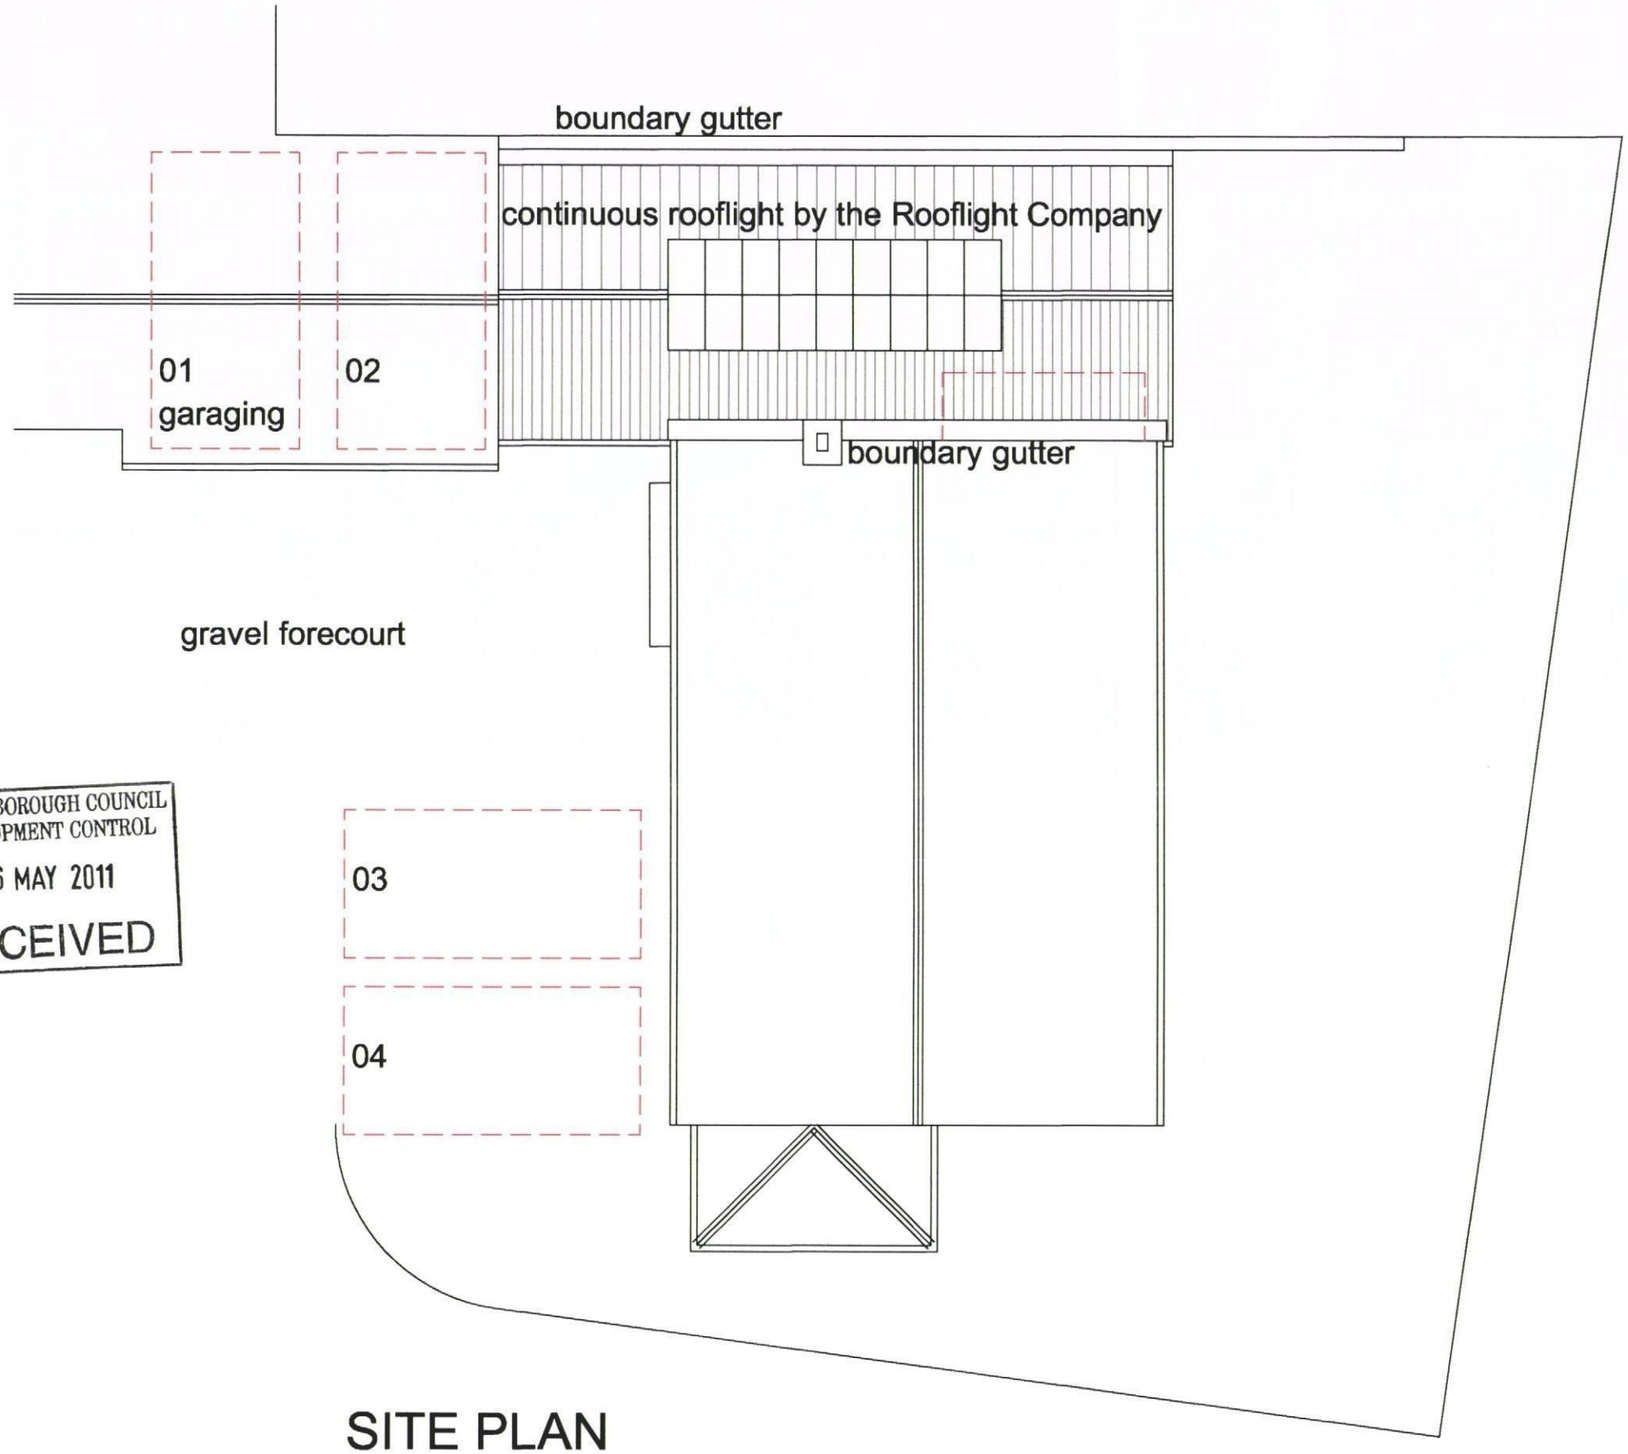



HAVANT BOROUGH COUNCIL
DEVELOPMENT CONTROL
06 MAY 2011
RECEIVED

SITE PLAN

SCALE 1/100

DATE April 11

CONTRACTOR MUST CHECK ALL DIMENSIONS ON SITE ONLY FIGURED DIMENSIONS ARE TO BE WORKED FROM DISCREPANCIES MUST BE REPORTED TO THE ARCHITECT BEFORE PROCEEDING
© COPYRIGHT

AUTHOR PG

TITLE
Proposed Workshop
3-4, The Mews
Langstone High Street

DETAIL
Parking Arrangements

DRAWING No 11/43/02

A B C D E F G H
J K L M N P Q R

PETER GALLOWAY PARTNERSHIP
pgp
ARCHITECTS
BURGAN HOUSE, 8/10 EAST STREET,
HAVANT, HAMPSHIRE PO9 1AQ