Ordnance Survey®

OS Sitemap®

B.O.H. REFUSE

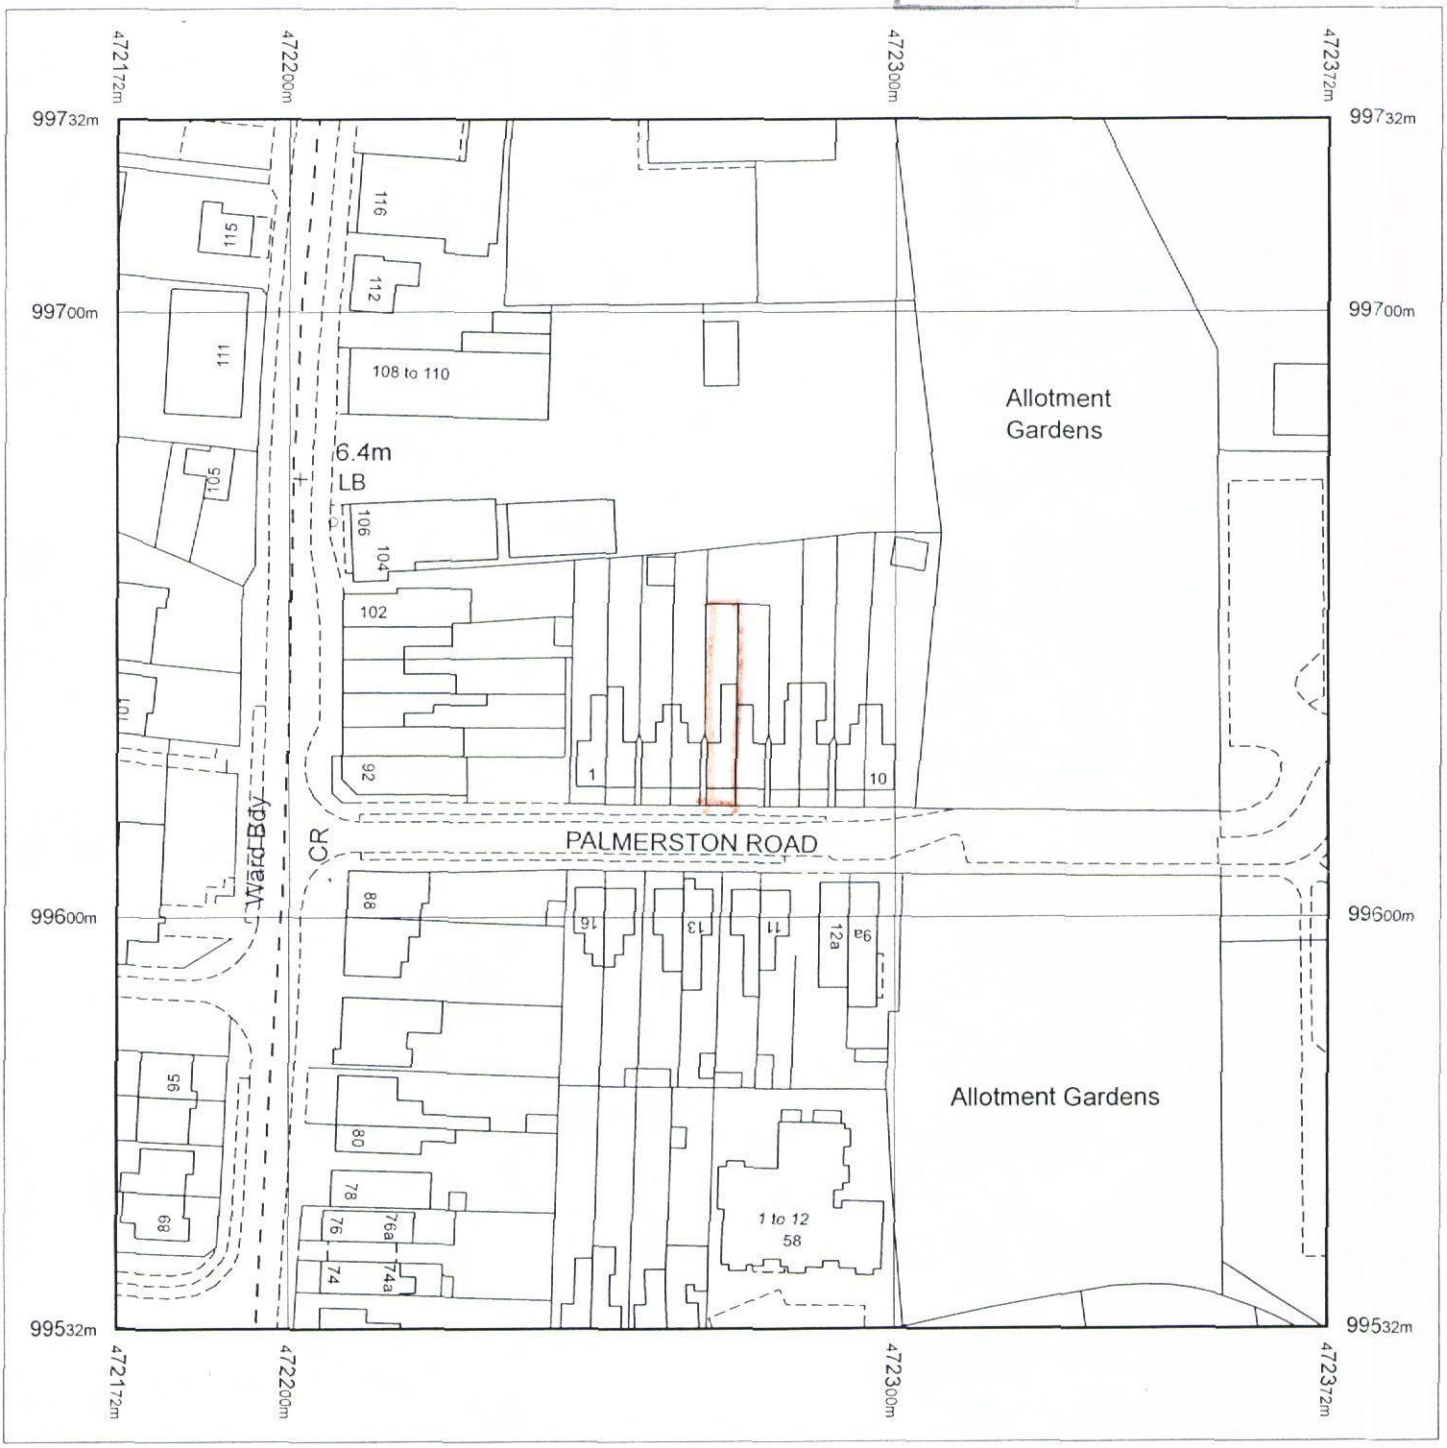

Produced 17.09.2010 from the Ordnance Survey National *Geographic Database and incorporating surveyed revision* available at this date. © Crown Copyright 2010.

Reproduction in whole or part is prohibited without the prior permission of Ordnance Survey.

Ordnance Survey, the OS Symbol and OS Sitemap are *registered trademarks* of Ordnance Survey, the national mapping agency of Great Britain.

The representation of a road, track or path is no evidence of a right of way.

The representation of features as lines is no evidence of a property boundary.

Part or all of this OS Sitemap is enlarged from mapping produced at one or more of the following scales: 1:1250, 1:2500, 1:10000.

Metres
0 20 40

Scale 1:1250

Supplied by: **Dome Map Services**
Serial number: 01753800
Centre coordinates: 472271.63 99632

Further information can be found on the OS Sitemap Information leaflet or the Ordnance Survey web site: www.ordnancesurvey.co.uk

HAVANT BOROUGH COUNCIL
23 SEP 2010
RECEIVED