

PERMIT




EXISTING LOCATION PLAN (1:1250)

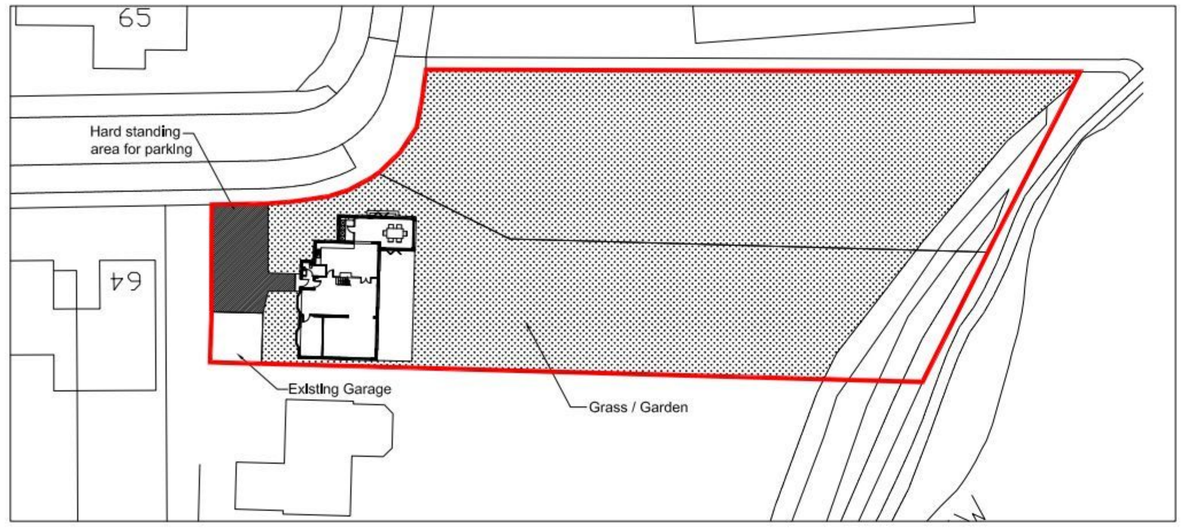


PROPOSED BLOCK PLAN (1:500)

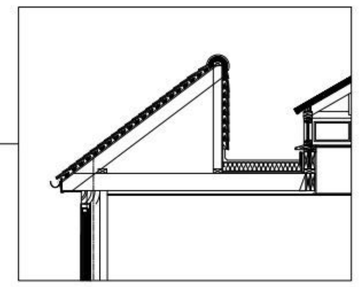

TYPICAL ROOF / LANTERN SECTION (1:50)

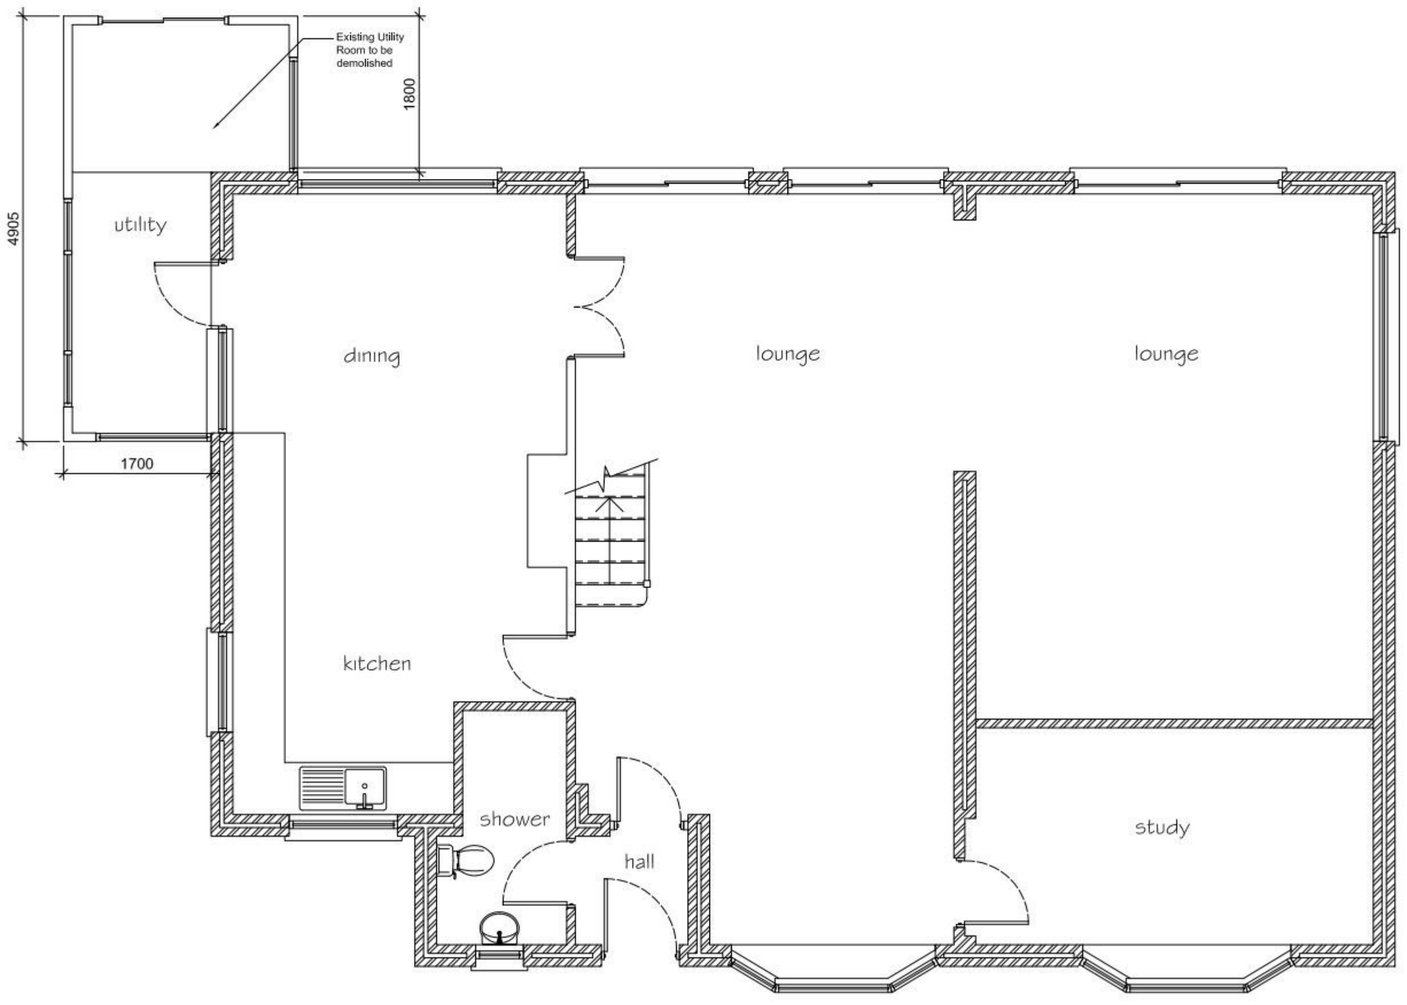

Existing Ground Floor Layout 1:50

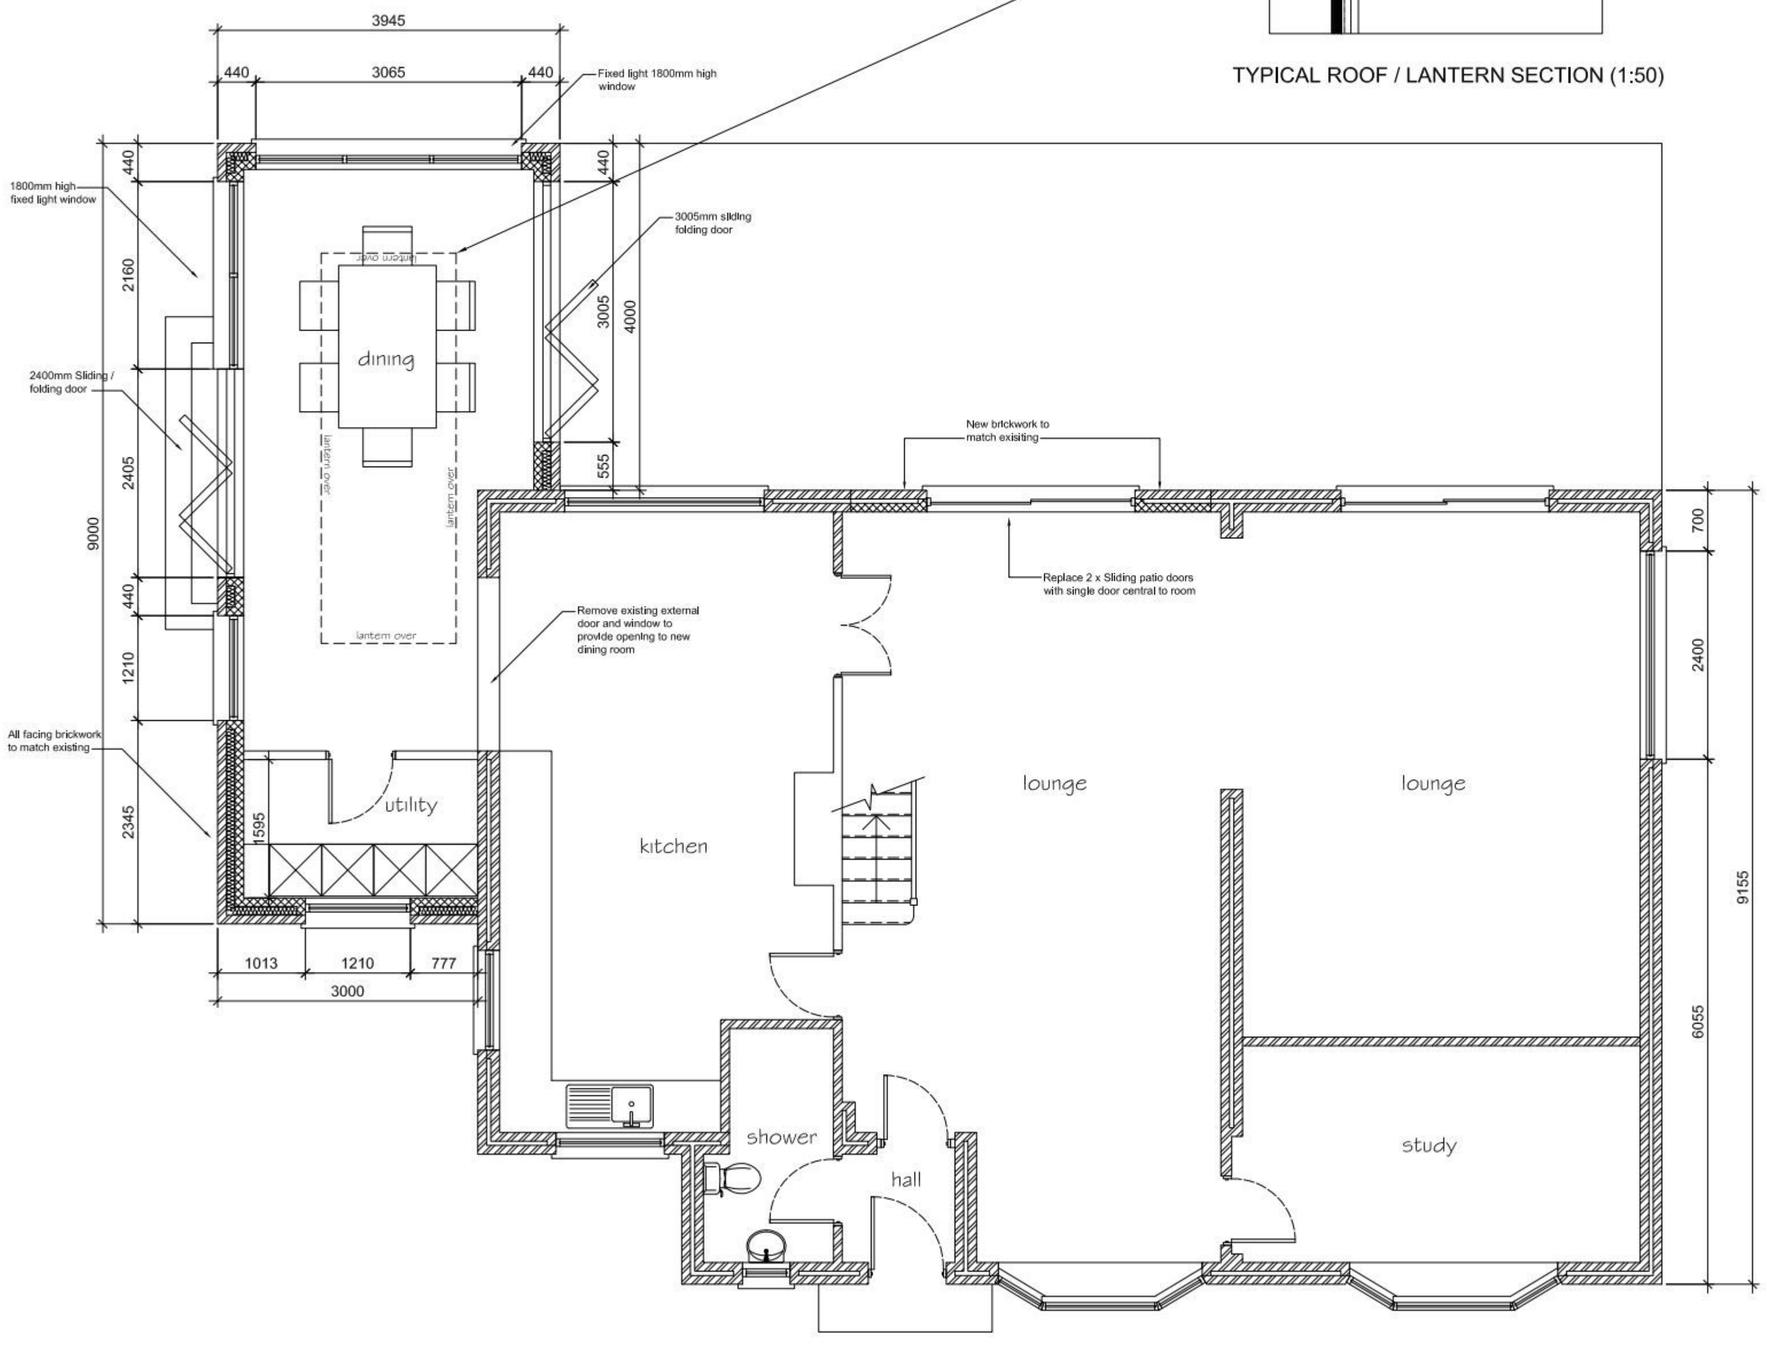

Proposed Ground Floor Layout 1:50

CLIENT
Mr & Mrs Gledhill
66 Sea View Road
Hayling Island
Hampshire
PO11 9PE

PROJECT
Demolition of existing utility room and erection of new dining room and utility room to side and rear of 66 Sea View Road

TITLE
Existing and Proposed Plans, Location Plan and Block Plan

iDraw Limited
3 Chequers Quay, 37 Queen Street
Emsworth, Hampshire. PO10 7AD
Tel: 07810 518633 Mob: 01243 432340
Email : kdraw@live.co.uk

Rev	Description	Date	PM
REVISIONS			

PLANNING

iDraw Limited ©Copyright Reserved 2010.

Scale : 1:50,1:500,1:1250@A1 Drawn by : MD Drawing No: 10.015.100

Date : © 22.06.10

A B C D E F G H J K L M N P Q R S T U V W X Y Z