


22 JUL 2010

RECEIVED

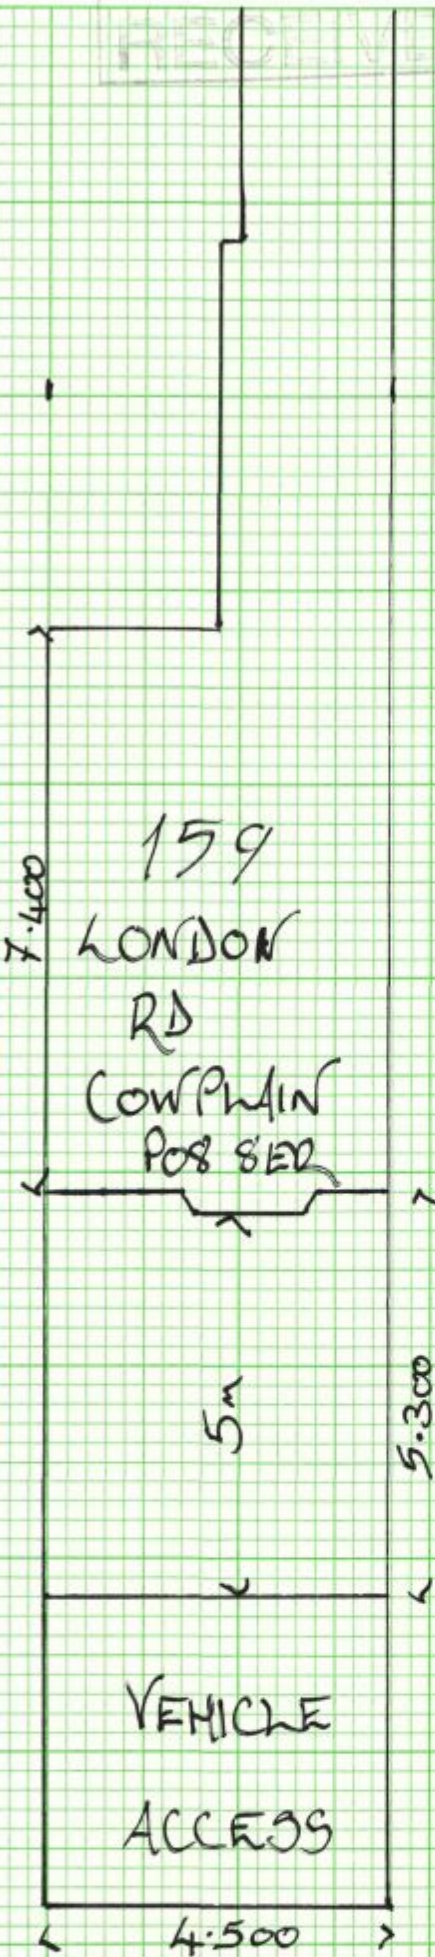

SCALE 1:100

MR DUNCAN WAT
159 LONDON RD

COMPLAIN
HANTS
POS 8ER

HARTFORD BOROUGH
COUNCIL
22 JUL 2010
RECEIVED




SCALE 1:100
MR DUNCAN WATT
159 LONDON RD
COWPLAIN
HANTS
POS 8 ER

CERT B NOTICE SERVED CONFIRMATION

I HAVE CONTACTED HAMPSHIRE HIGHWAYS ON
9/2/2010 SERVING 21 DAYS NOTICE PRIOR
TO THIS APPLICATION

SIGNED



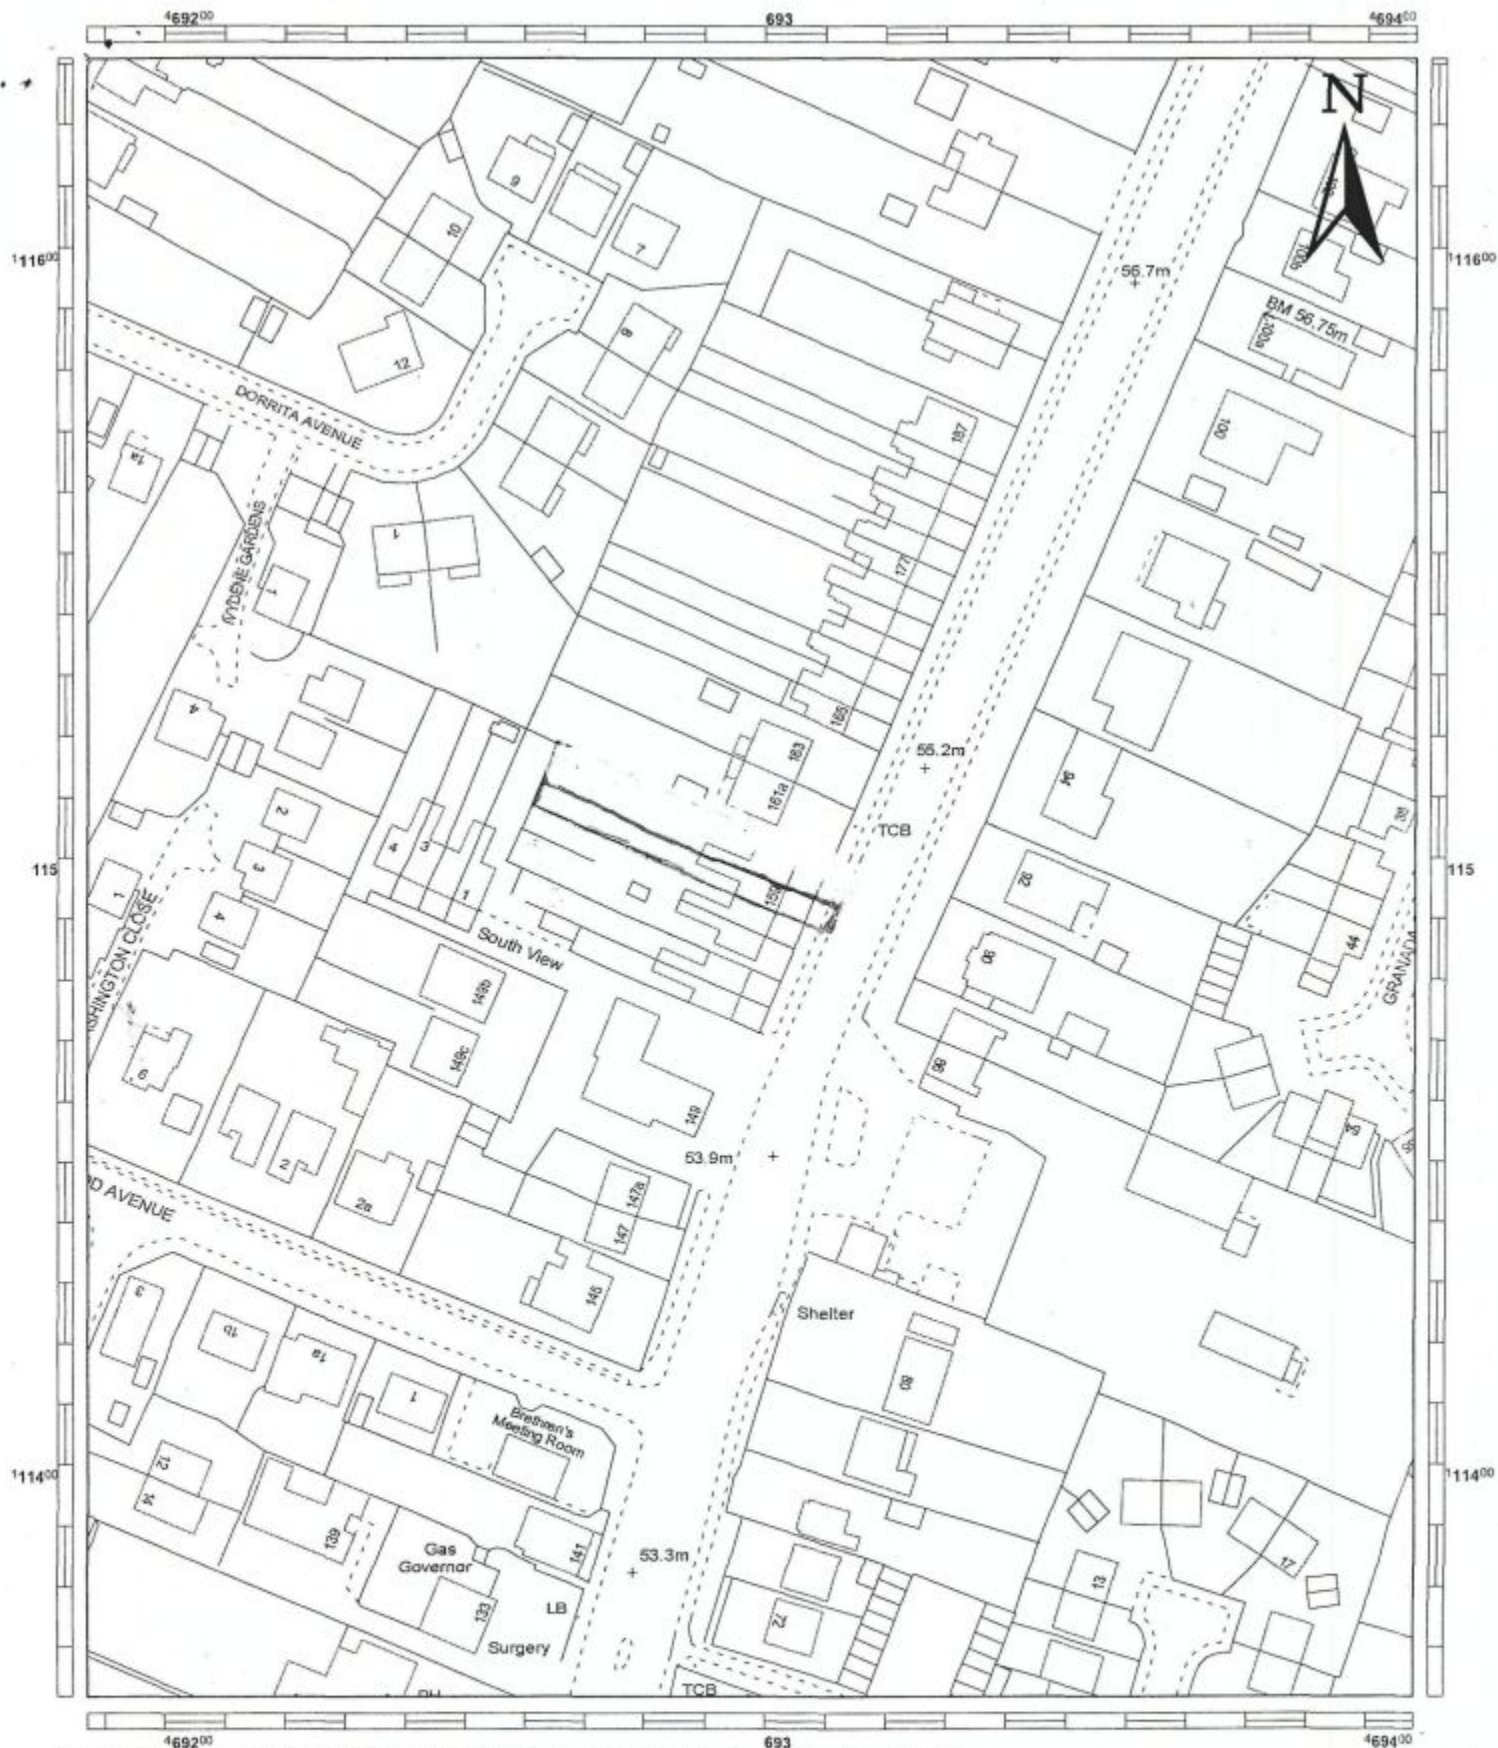

This copy has been produced specifically for Map Return Scheme purposes only. No further copies may be made.

D Kingaby, ARICS Dip.Tp MRTPI,
Head of Planning & Development.
 Civic Offices, Civic Centre Rd,
 Havant, Hants. PO9 2AX.
 Havant. (01705) 474174.



**Havant
 Borough
 Council**

Title:

**154 London Road
 Cowplain**

22 JUL 2010

RECEIVED

Drawn By:

LH

Scale:

1:1250

Drawing No.:

Date:

Reproduced from the Ordnance Survey Digital Data with the permission of the Controller of HMSO, Crown Copyright Reserved 1999. Licence No LA078204.