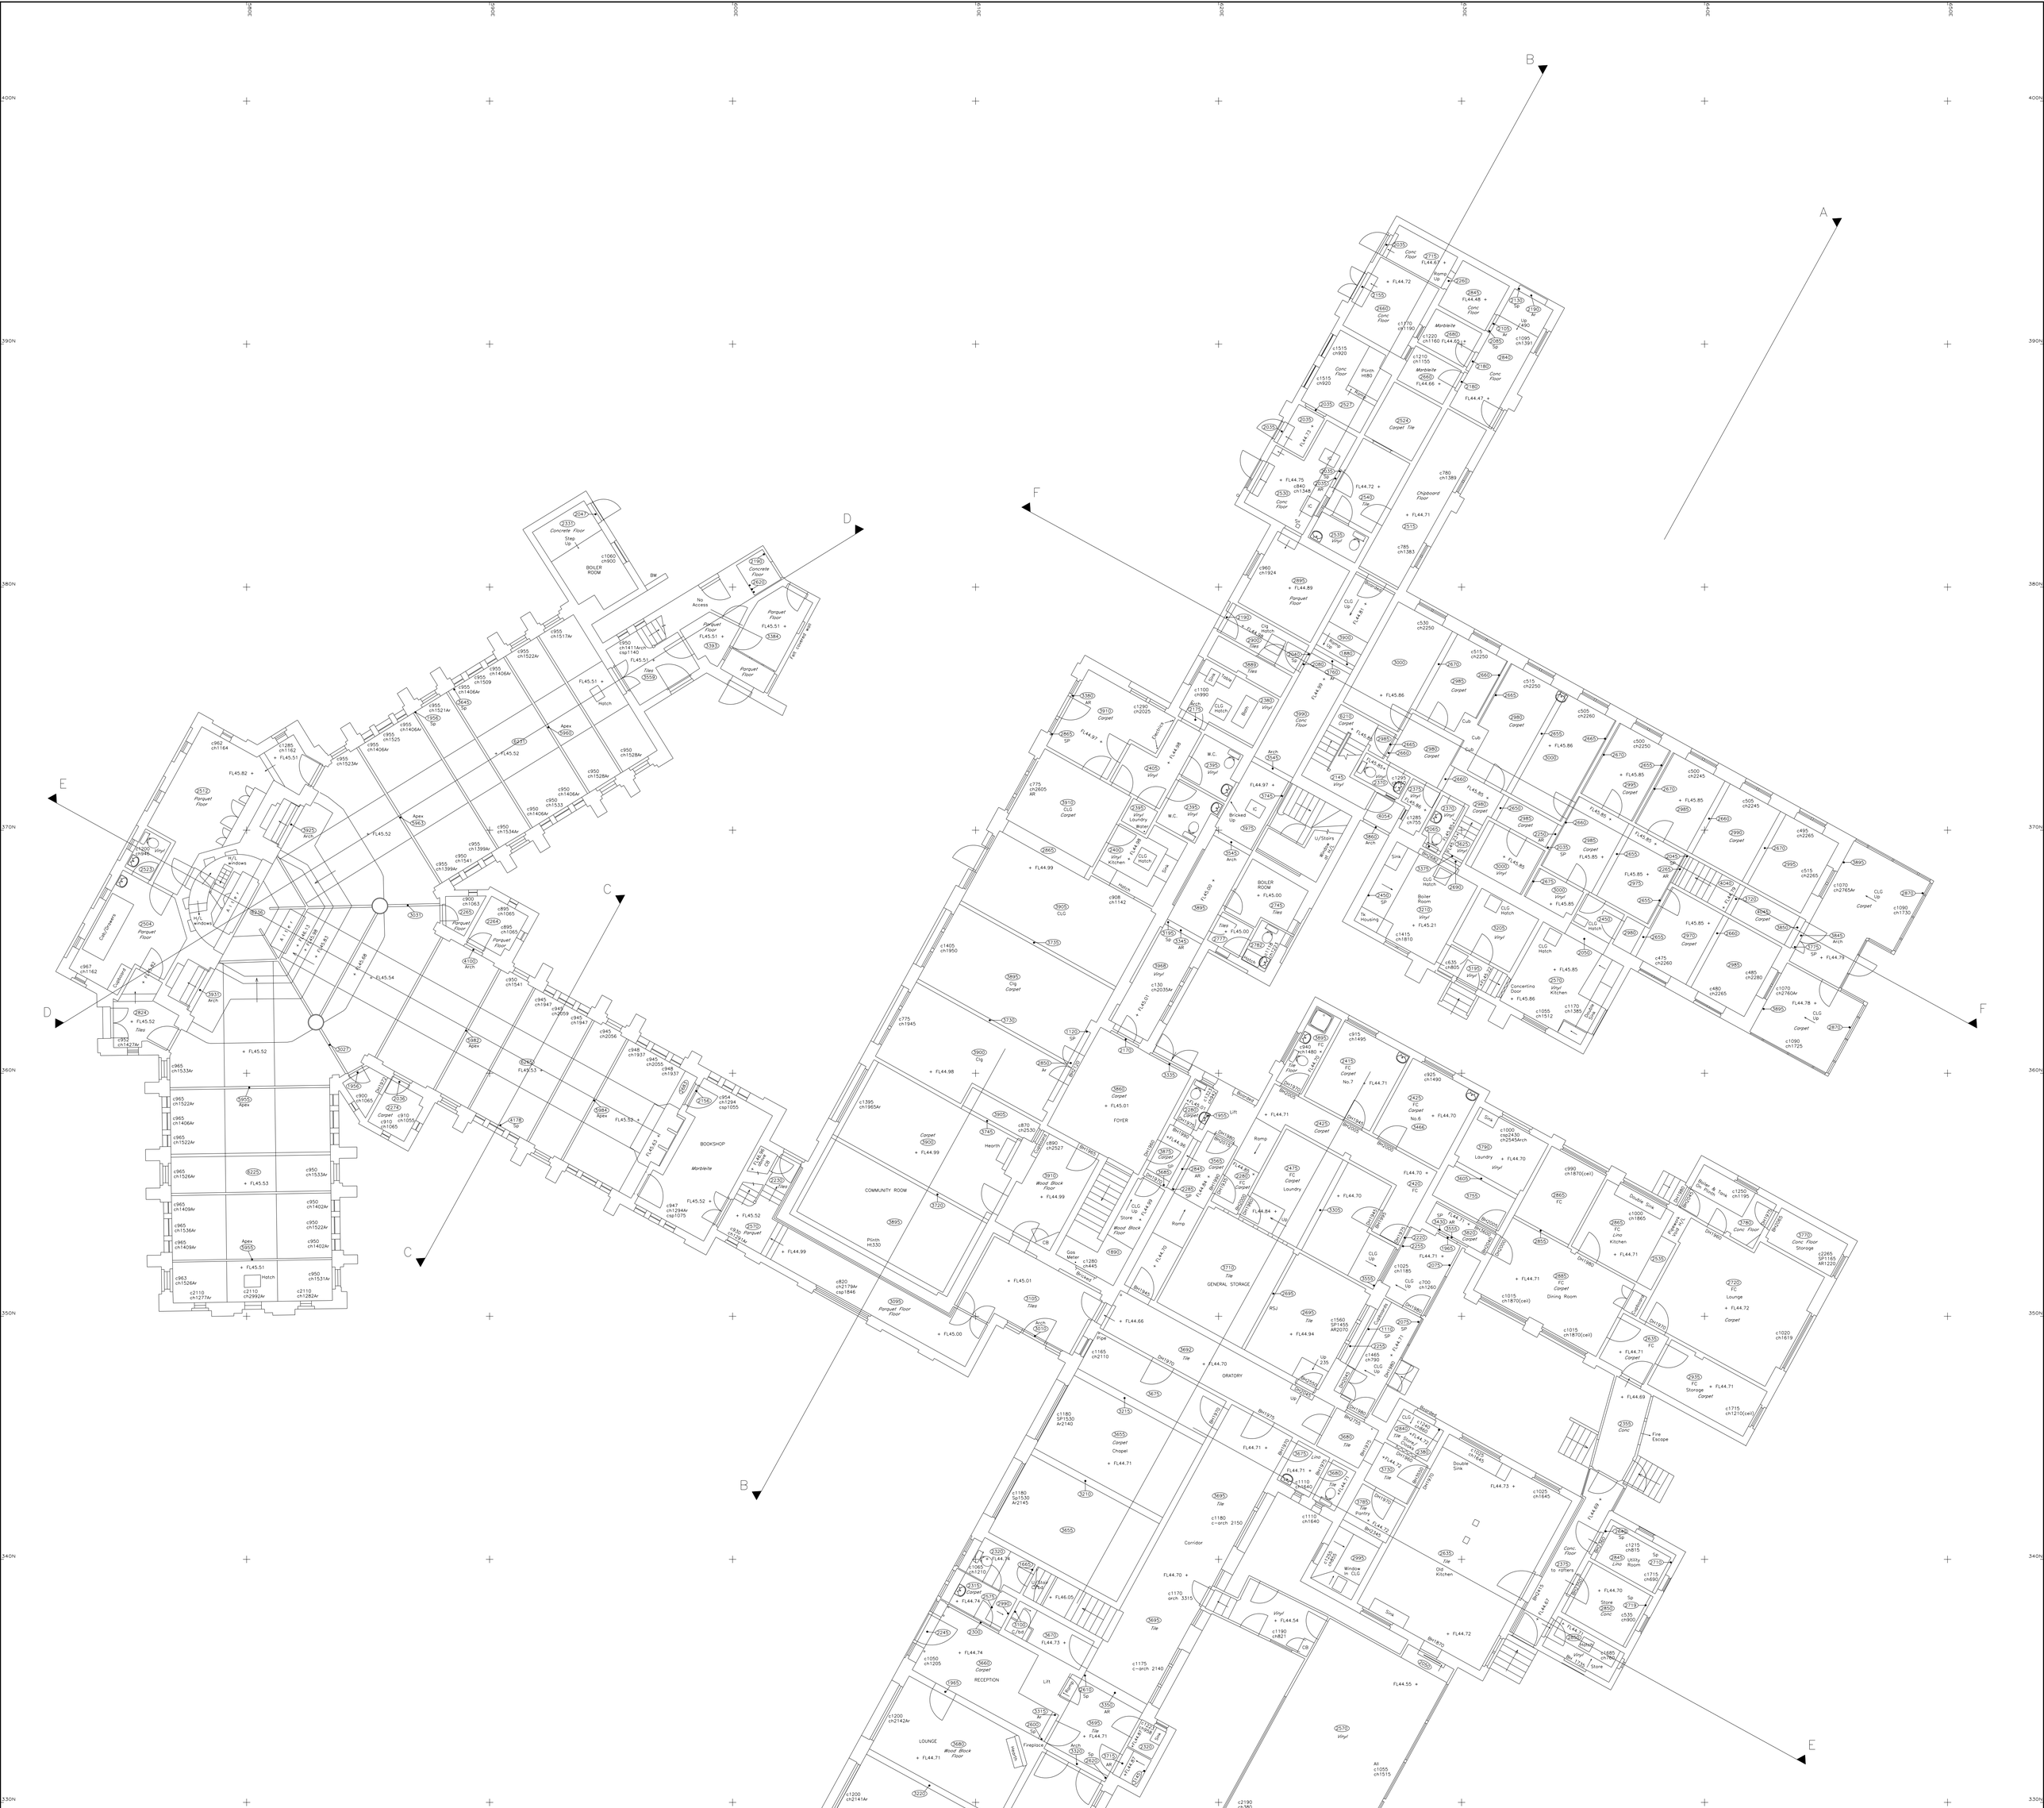


E			
D			
C			
B			
A			
	DATE	AMENDMENTS	NAME

CLIENT	Adams Hendry 7 St Peter Street Winchester Hampshire SO23 8BW
TITLE	Church of the Sacred Heart Waterlooville — Ground Floor Layout Plan
ACADFILE	Convgrd.Dwg / HLS9901
SHEET	SHEET 2 OF 4
DATE	May 2001
DRAWN BY	K.L.B
CHECKED BY	D.B.
SCALE	1:100
LEVEL DATUM	OSBM Ref. 50 Jubilee Road Val. 47.70m

HAMPSHIRE LAND SURVEYS
Land, Building and Engineering Surveys
Survey Solutions

WALCON HOUSE
3 COCKERELL CLOSE
SEGENSWORTH WEST
FAREHAM, HAMPSHIRE
PO15 5SR

Tel. 01489 565558
Fax. 01489 565559
Mobile 0421 423330
E-Mail hampls@aol.com

Legend

AV	Air Valve	FH	Fire Hydrant	LP	Lamp Post	St	Step
Bol	Bollard	FL	Floor Level	MH	Manhole	SV	Stop Valve
OSBM	Bench Mark	FL.P	Flag Pole	Mkr	Marker	TCB	Telephone Call Box
BS	Bus Stop	G	Gully	MS	Mile Stone	TIC	Telecom IC
CATV	Cable TV Cover	GIC	Gas IC	NB	Notice Board	THL	Threshold Level
CL	Cover Level	GV	Gas Valve	P	Post	TL	Traffic Light
CP	Catch Pit	Ht	Height	RE	Rodding Eye	TP	Telegraph Pole
Cul	Culvert	Hyd	Hydrant	RH	Ridge Height	VP	Vent Pipe
D	Door	IC	Inspection Cover	RNB	Road Name Board	WM	Water Meter
Dr	Drain	IL	Invert Level	RWP	Rain Water Pipe	WO	Water Outlet
DP	Down Pipe	Irr/IC	Irrigation Valve	RP	Reflector Post	–	–
EH	Eave Height	JB	Junction Box	RS	Road Sign	ø	Diameter
EIC	Electricity IC	Kb	Kerb	S/A	Soakaway	▼	Level
EP	Electricity Pole	KO	Kerb Outlet	SL	Sump Level	(2.34)	Floor to Ceiling
ER	Earth Rod	LB	Letter Box	SP	Sign Post	⊿/⊿	Joist Direction

Fence & Wall Details

BA	Barrier	IRF	Iron Railings	PRF	Post & Rail	RW	Retaining Wall
BWF	Barbed Wire	Int.F	Interwoven	PRP	Post & Rope	W	Wall
CBF	Close Board	LLF	Larch lap	PTF	Post & Tube	–	–
CIF	Corrugated Iron	P	Post	PWF	Post & Wire	–	–
CLF	Chain Link	Pal	Paling	PWM	Post & Wire Mesh	–	–
CPF	Chestnut Paling	PCF	Post & Chain				

Slopes
Hedges
Building
Glasshouse
Open Sided
RETAINING WALL — RW
SLOPING MASONRY — SLM
Contours — 30.50
Ordnance Survey Bench Mark — OSBM 101.27m
Temporary Bench Mark — TBM 68.52m
Borehole

N W E S
Indicative