

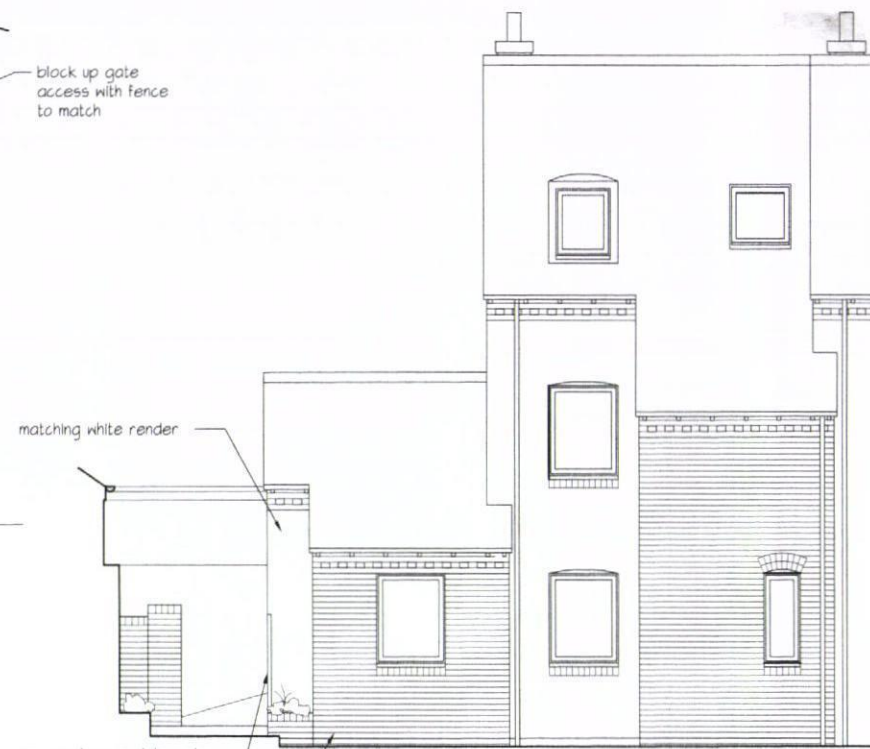


NOTES:
This drawing has been produced solely for PLANNING/DESIGN.
Do not Scale from this Drawing except for planning purposes.
This drawing is the copyright of MF Designs Ltd.


HAVANT BOROUGH
COUNCIL
30 JUL 2012
RECEIVED

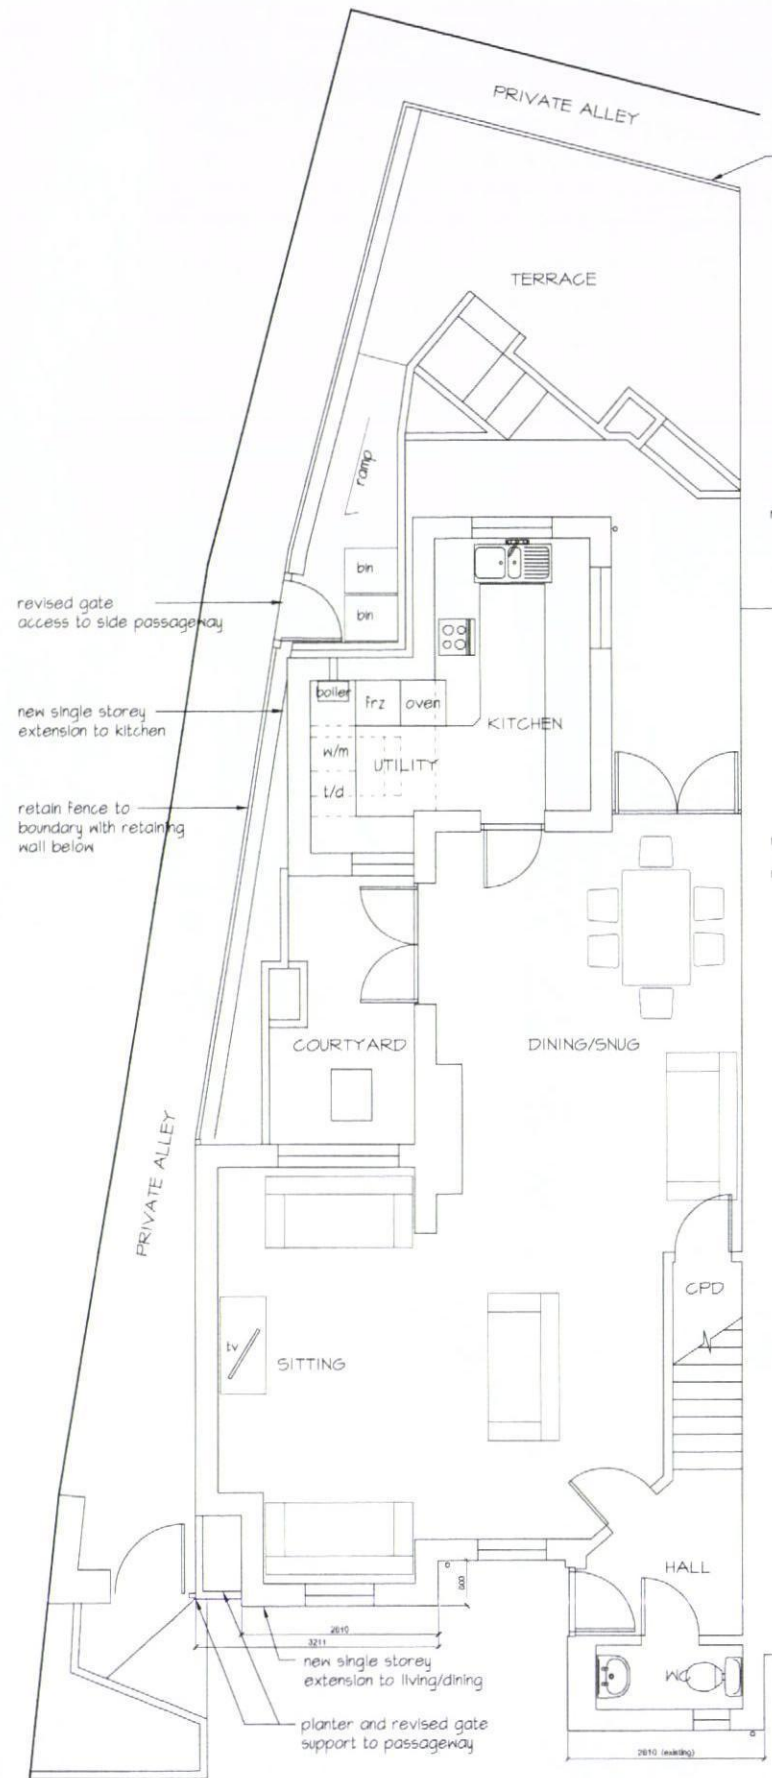


South (Front)

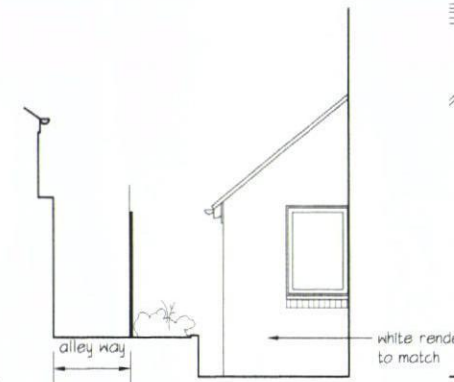


South (courtyard view)

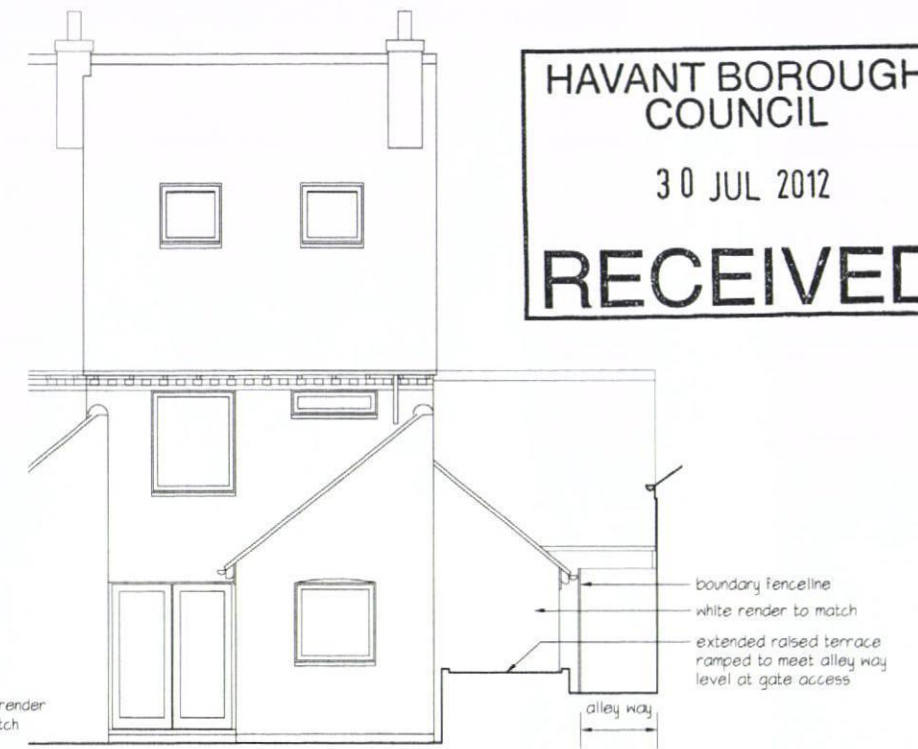

North (Rear)

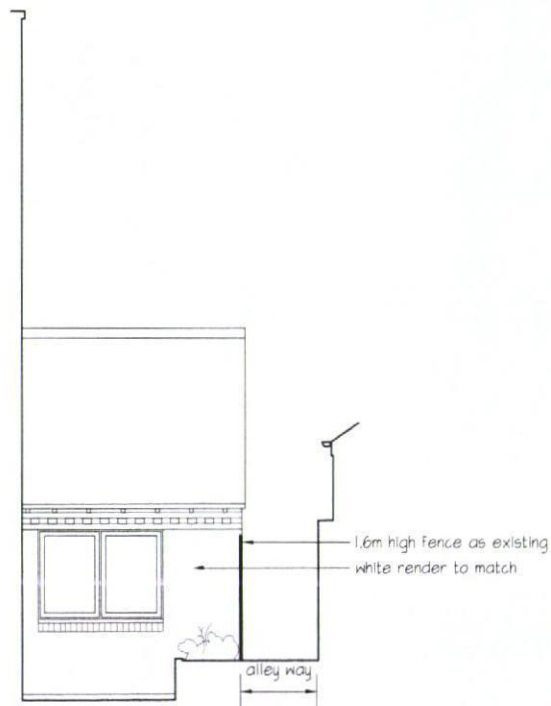

North (courtyard view)

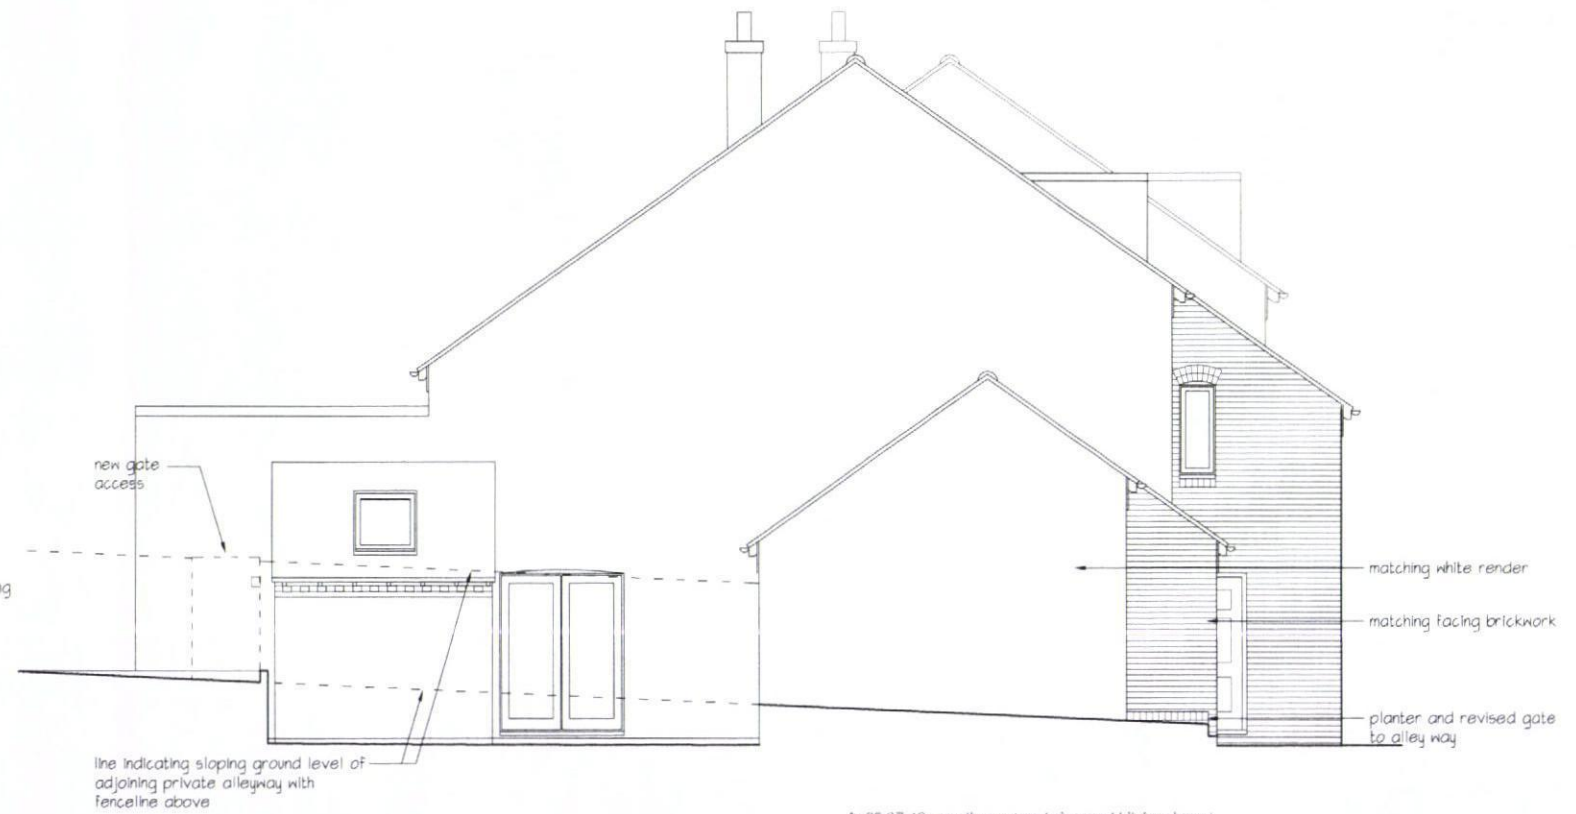

West



Ground

TWO SINGLE STOREY SIDE EXTENSIONS
1 ORANGE ROW, EMSWORTH

A: 25.07.12 - south courtyard view and kitchen layout

mf designs ltd

Chartered Architects



12 Wensley Gardens • Emsworth • Hampshire • PO10 7RA

U/I 01243 377766

Director: Martin Farrer RIBA • Co Registration No.4507379

admin@mfdesigns.org.uk

Date: June 2012

Job No: 3047

Scale: 1:100

Drg No: 005 A