
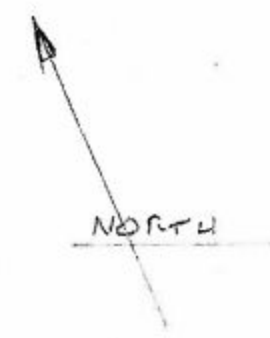


PERMIT

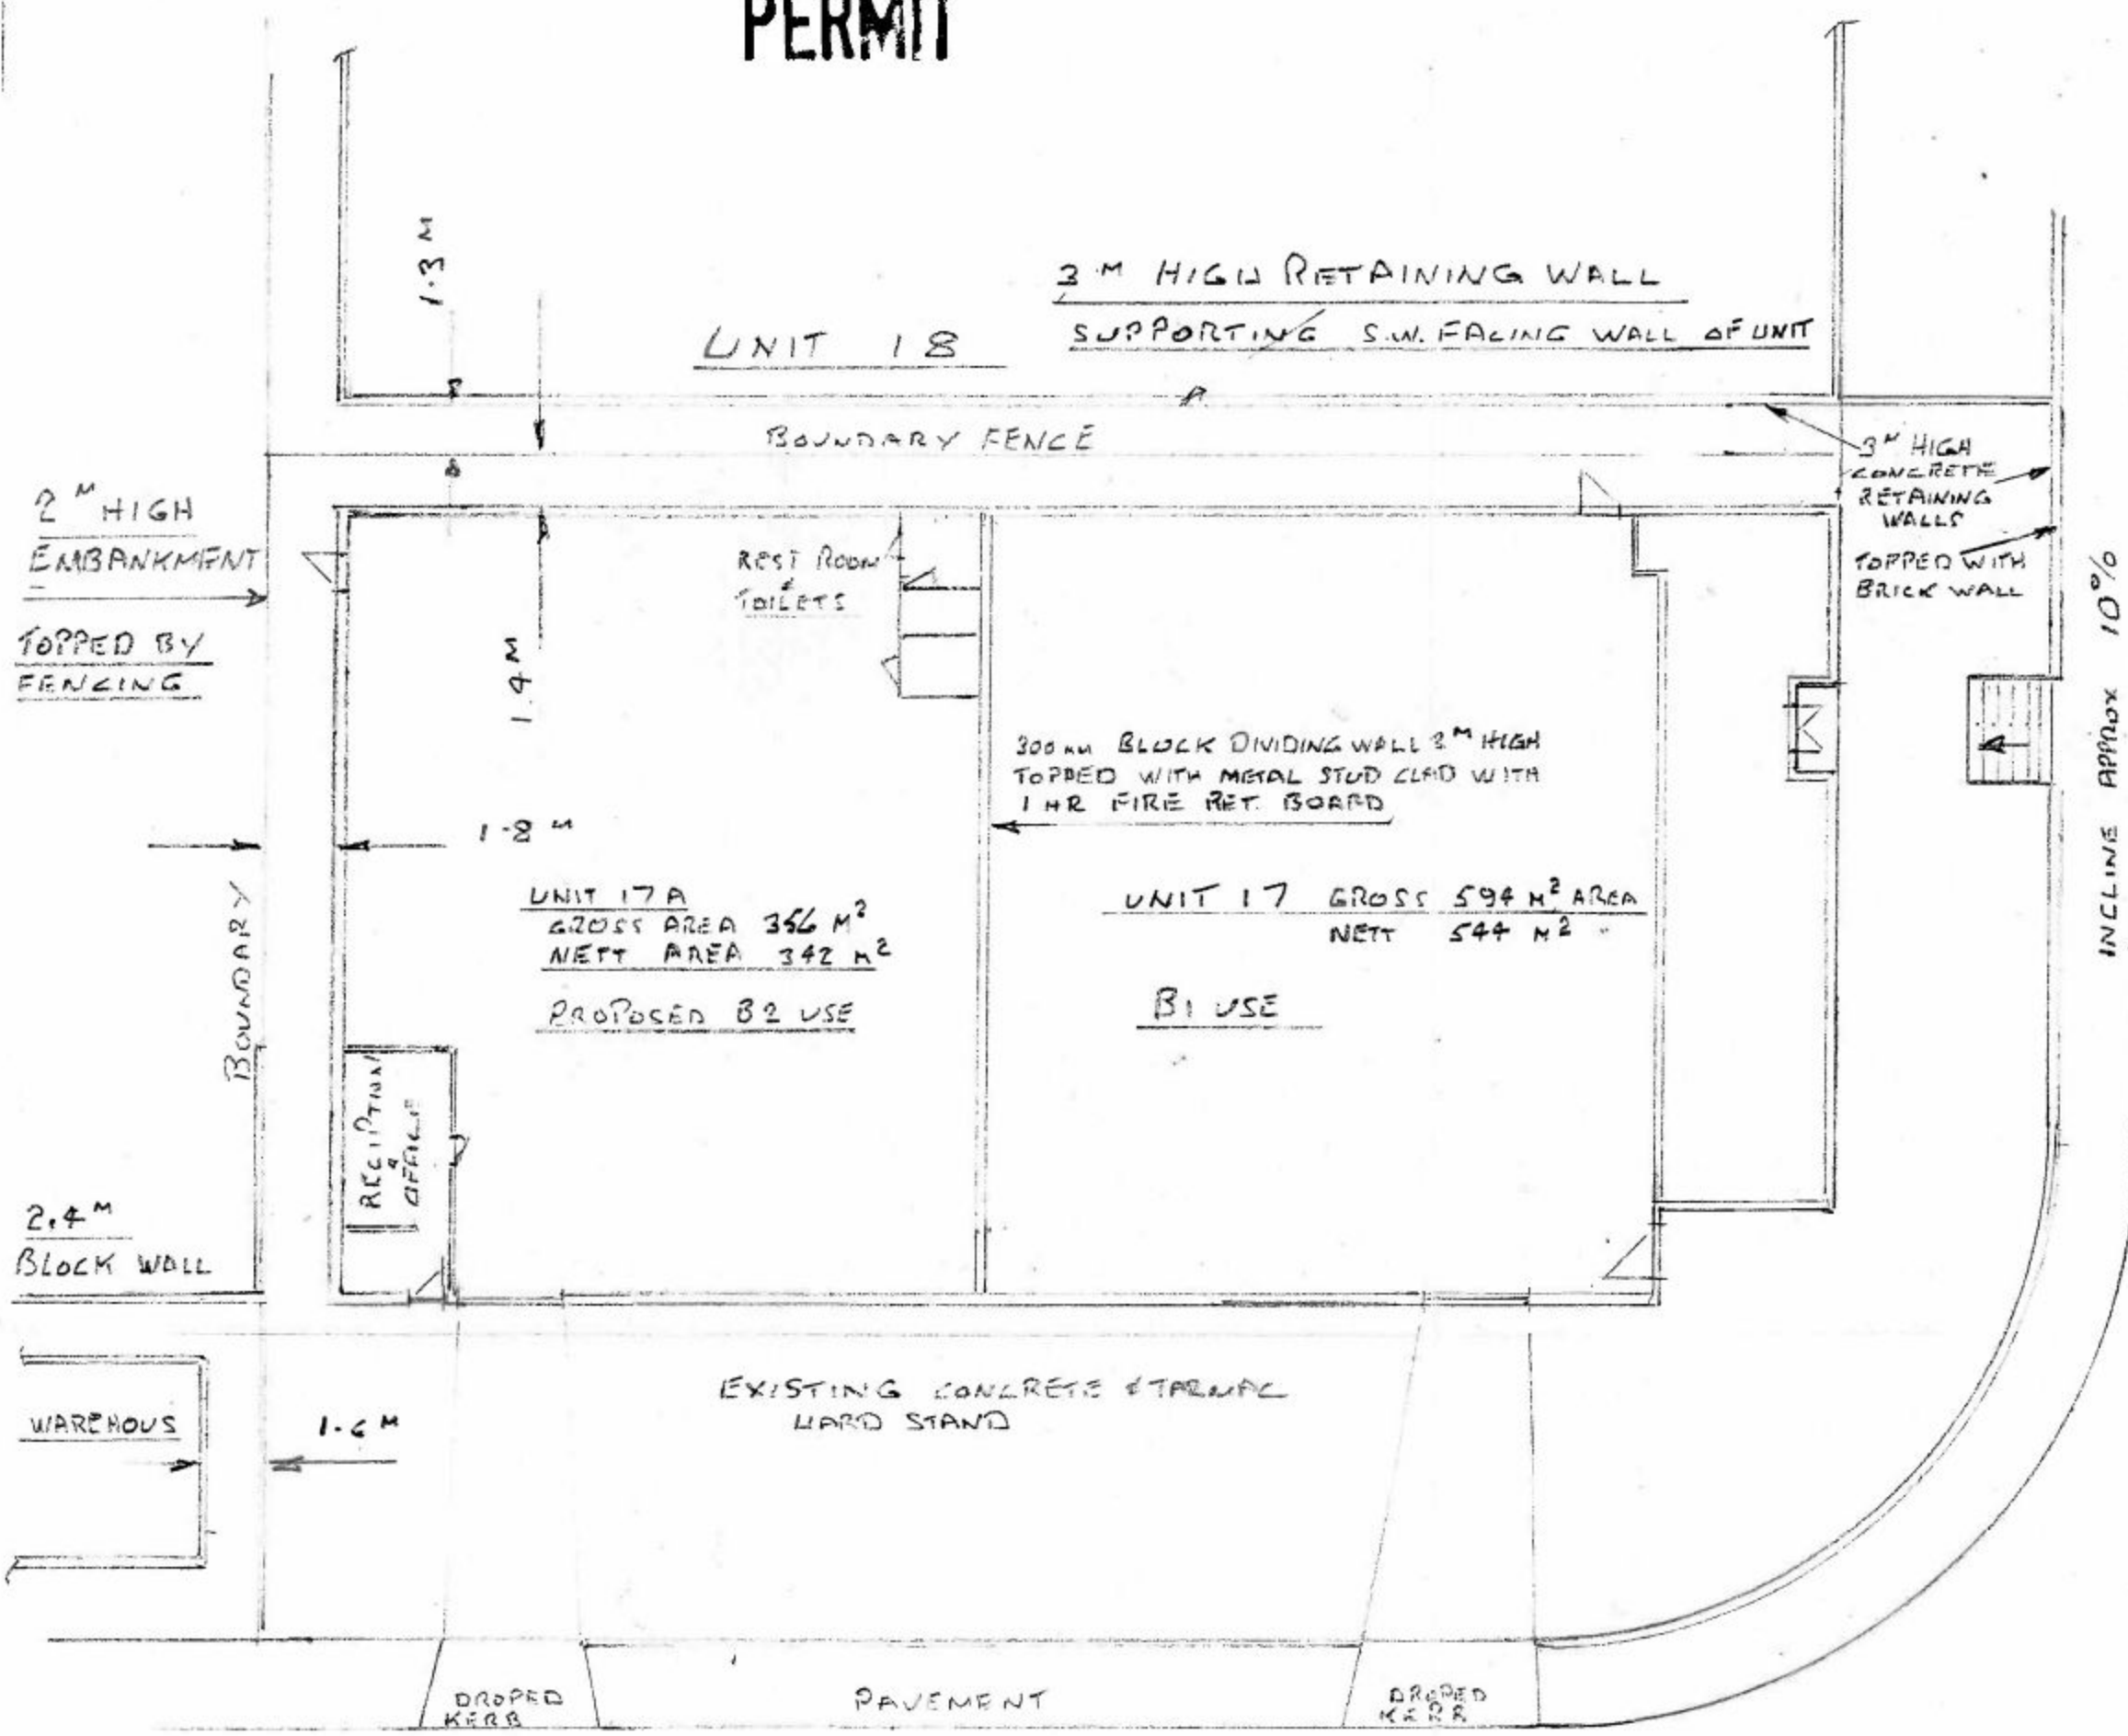

MAVANT BOROUGH
COUNCIL
19 DEC. 2011
RECEIVED

BLOCK PLAN SHOWING ADJACENT
BUILDINGS AND ELEVATIONS

SCALE 1:200

SITE ADDRESS	
17 ARNSIDE RD	
WATERLOOVILLE	OCT 2011
R.W. PARSELEY	RWP/2