

REFUSE


Andrew Ockwell DESIGN

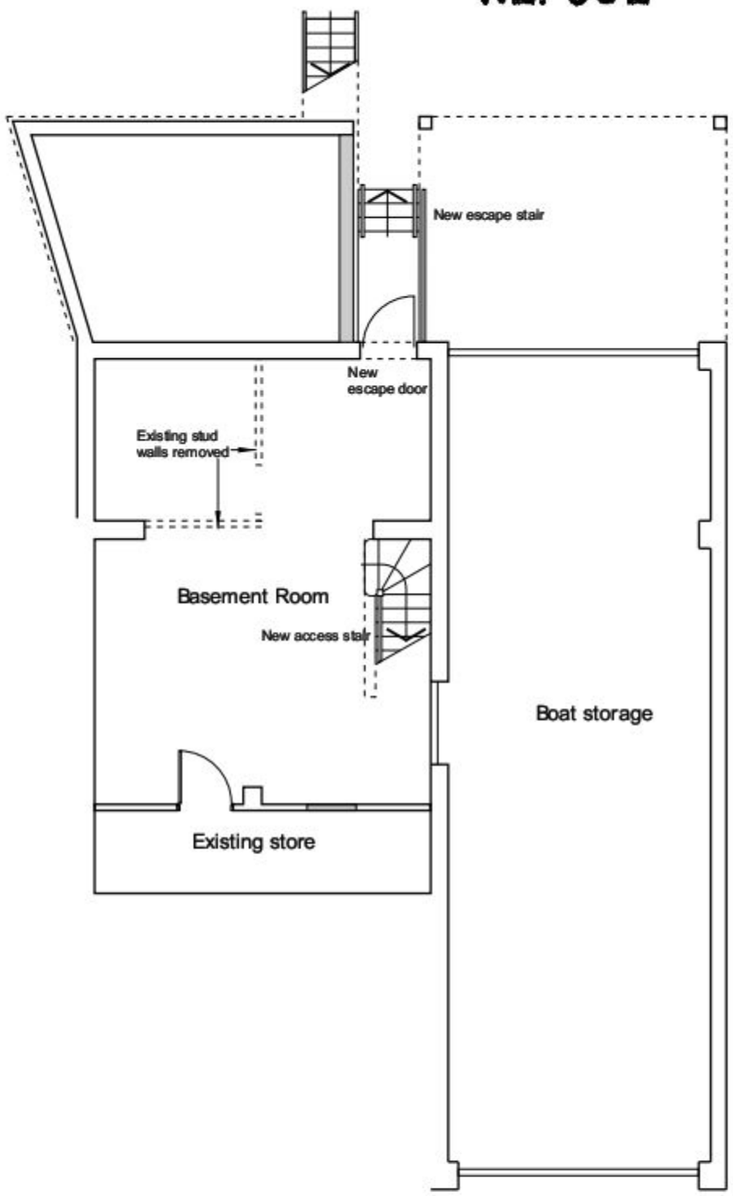

Basement Plan

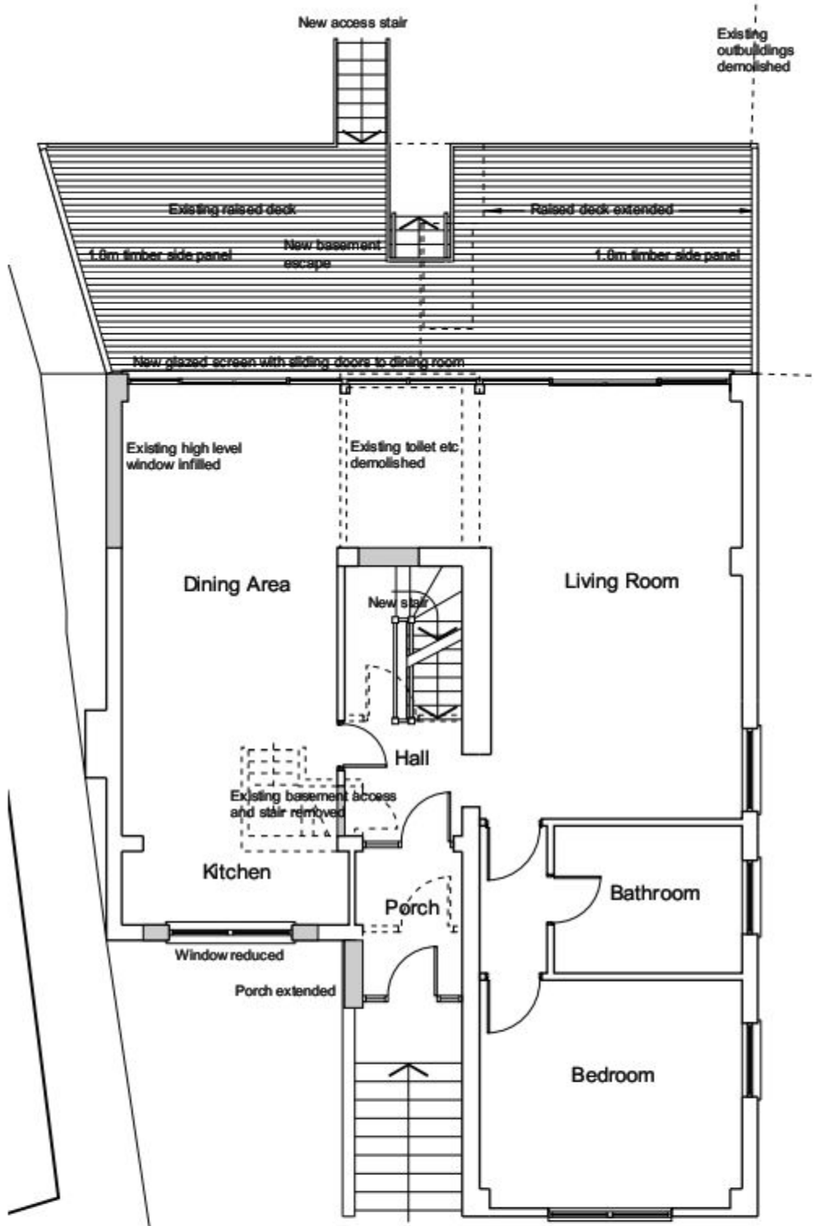

Ground Floor Plan

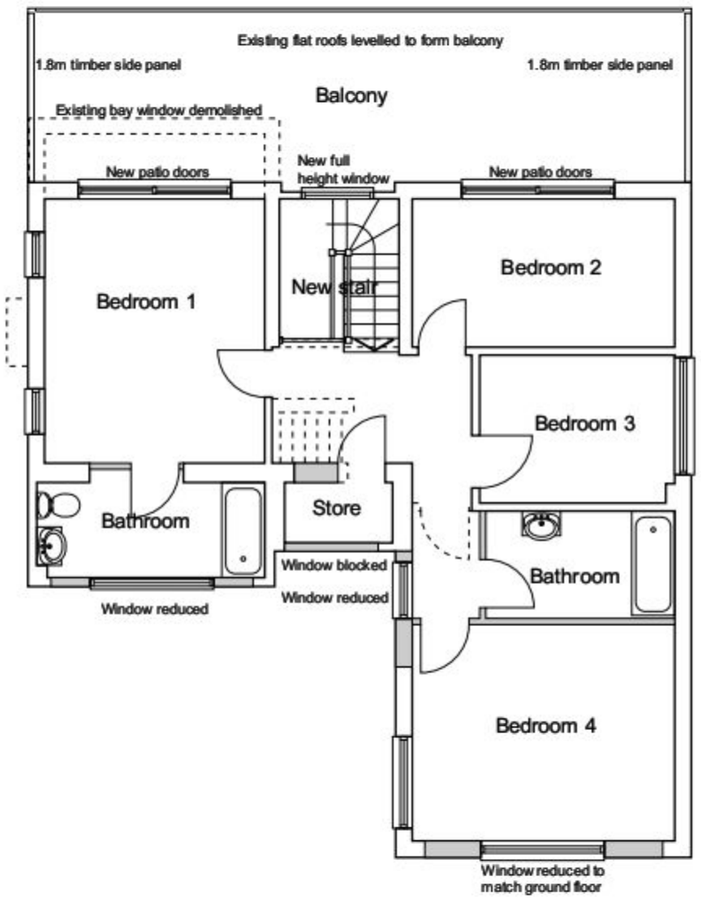

First Floor Plan

Sinah House
Hayling Island
Proposed Alterations
Proposed Plans

Drawing no. 1103/4 RevA
Scale 1:100 @ A3