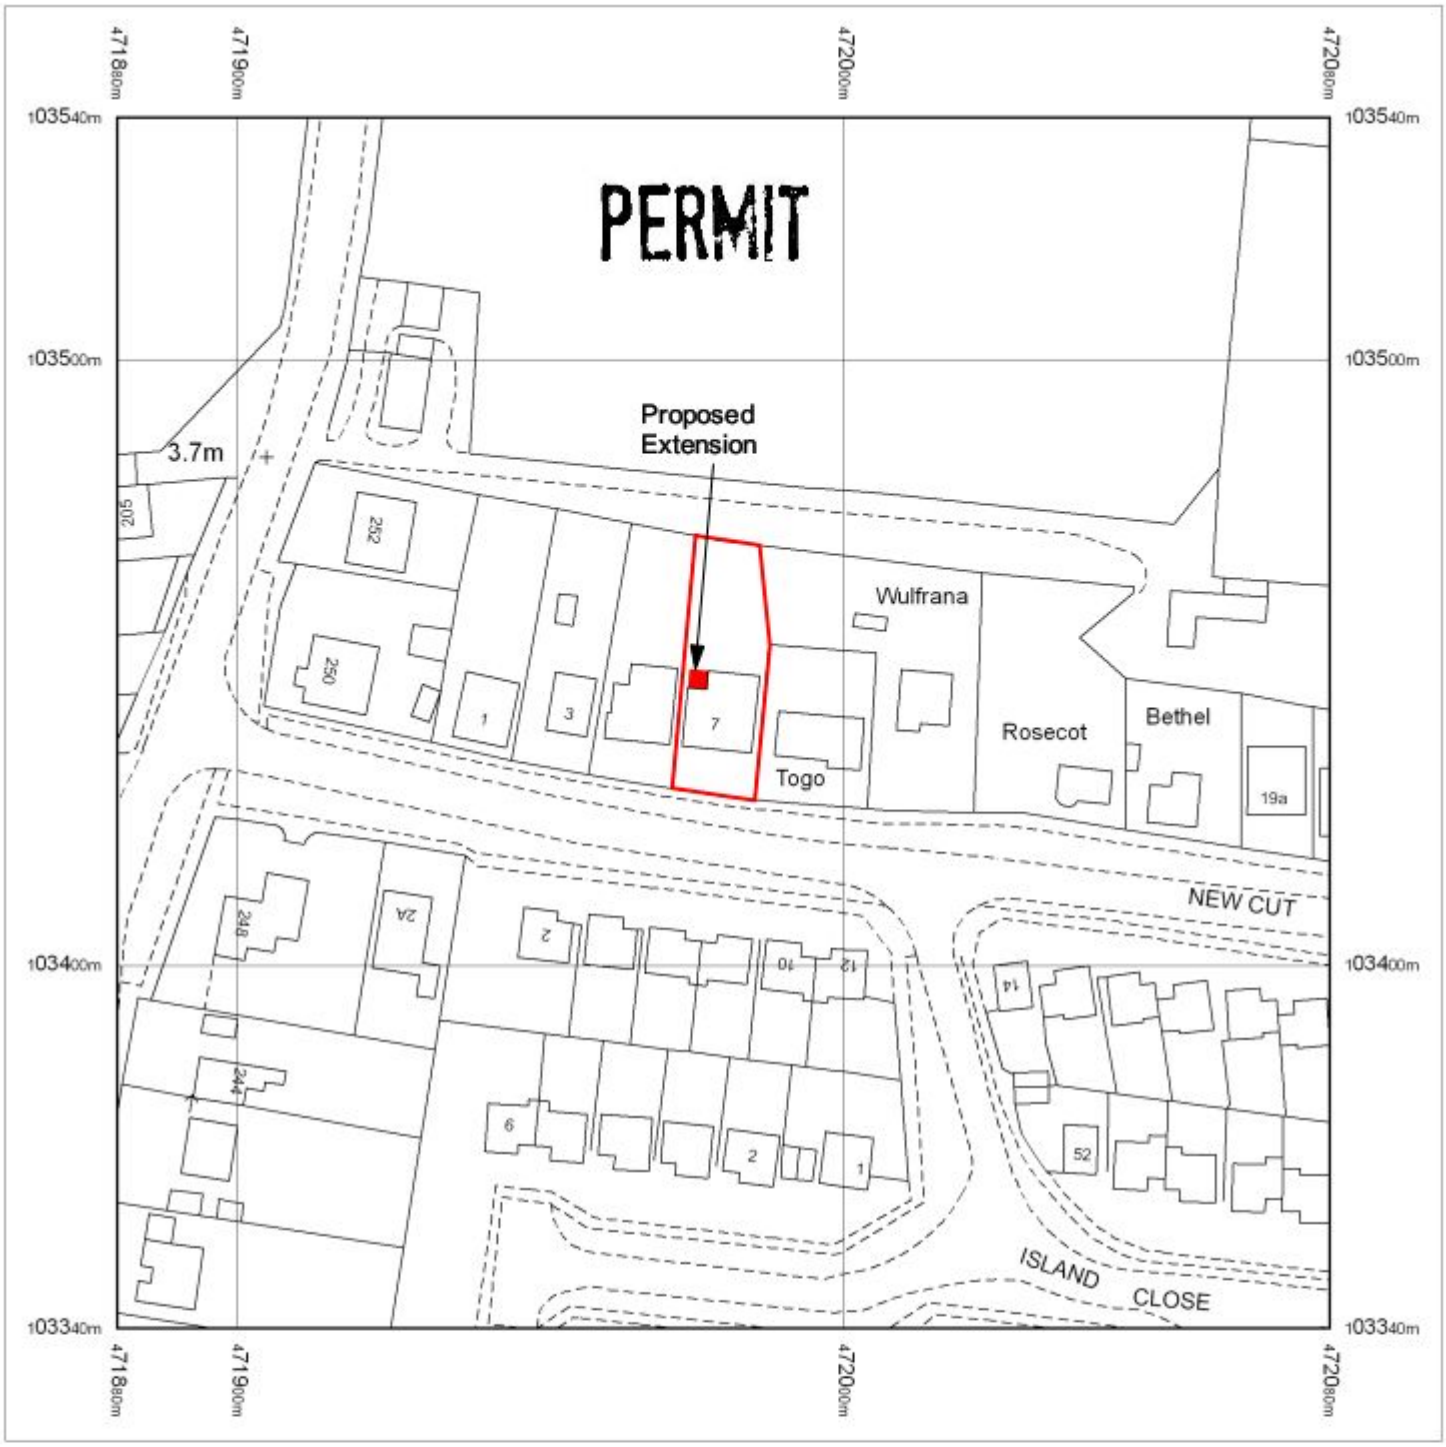

Produced 09.09.2011 from the Ordnance Survey National Geographic Database and incorporating surveyed revision available at this date. © Crown Copyright 2011.

Reproduction in whole or part is prohibited without the prior permission of Ordnance Survey.

Ordnance Survey, the OS Symbol and OS Sitemap are registered trademarks of Ordnance Survey, the national mapping agency of Great Britain.

The representation of a road, track or path is no evidence of a right of way.

The representation of features as lines is no evidence of a property boundary.

Part or all of this OS Sitemap is enlarged from mapping produced at one or more of the following scales: 1:1250, 1:2500, 1:10000.

Metres
0 20 40
Scale 1:1250

Supplied by: **Gormans**
Serial number: 01446500
Centre coordinates: 471980.25 103440

Further information can be found on the OS Sitemap Information leaflet or the Ordnance Survey web site: www.ordnancesurvey.co.uk

N

Notes:	Revision	date	index	Client	Job Title	Drawing Title	Vincent Edberg Chartered Architect.RIBA	Drawn	Scale
Do not scale unless for planning purposes Use only figured dimensions for construction All dimensions to be checked and verified on site by the contractor All dimensions in mm (millimetres) unless otherwise stated Ordnance Survey Licence for copy of information from other purchased sources is 100035041 SCALE IS CORRECT WHEN PRINTED A4				Mr & Mrs James	7 New Cut Hayling Island Hampshire PO11 0NB	Planning - Location Plan	28a The Spain Petersfield Hampshire GU32 3LA Tel: 01730 264499 Fax: 01730 231694 e-mail: mail@vincentedberg.co.uk	HE	1:1250
								Date 31/10/2011	Amended
								Job No. / DRW No. 407 - 04	Rev.

© Vincent Edberg, Chartered Architect