


PERMIT

ENCLOSURE OF EXISTING CARPORT TO FORM GARAGE.  
4, BOUND LANE, HAYLING ISLAND, HANTS.  
FOR MR & MRS A. ARNECKE.

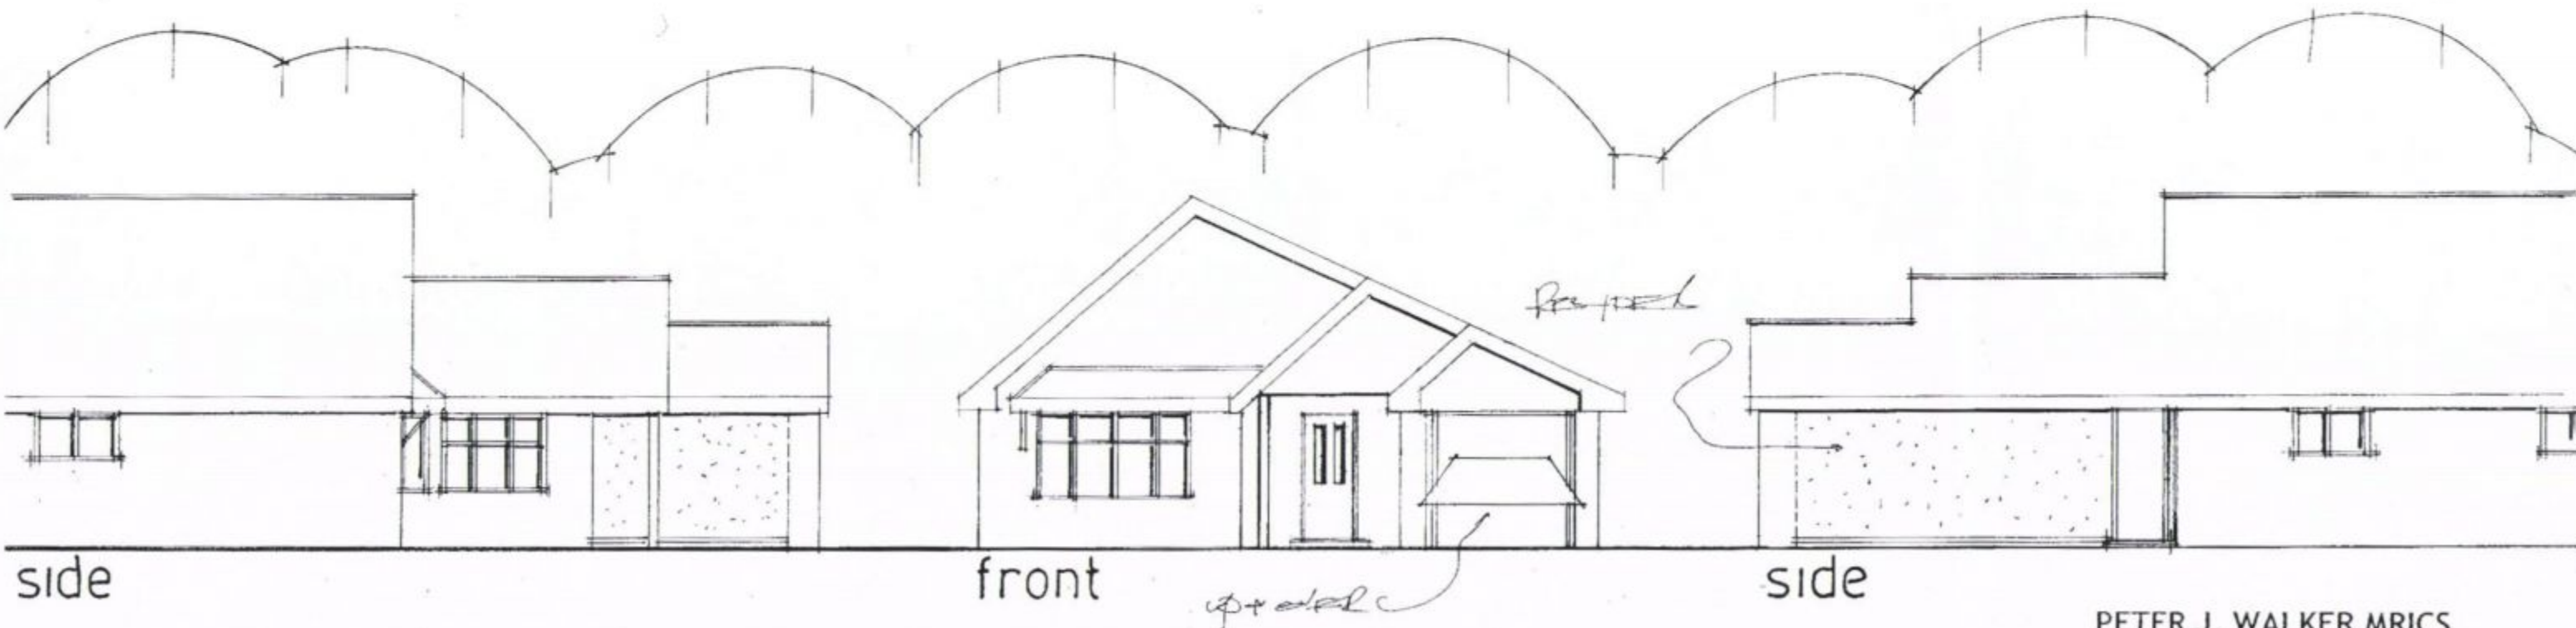

EXISTING ELEVATIONS



PROPOSED ELEVATIONS

PETER J. WALKER MRICS  
CHARTERED SURVEYOR  
182 SEAFRONT, HAYLING ISLAND, HANTS  
PO11 9 AN

date oct 2011  
scale 1:100