PERMIT

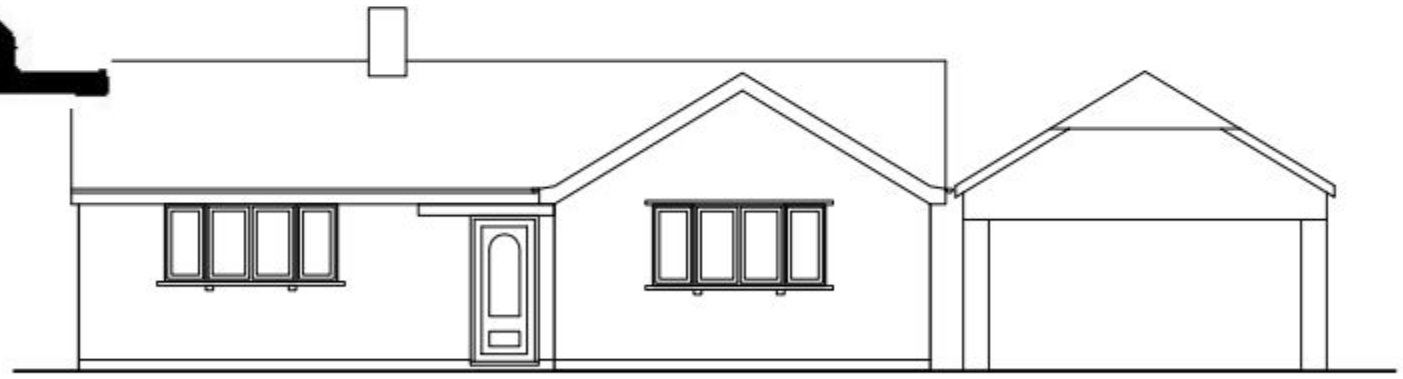

Front (east)

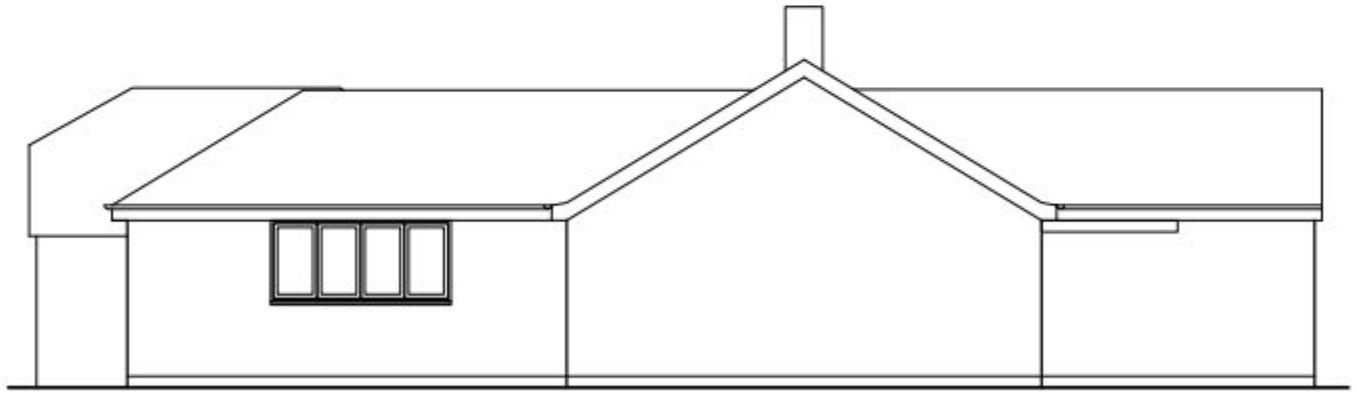

Side (south)

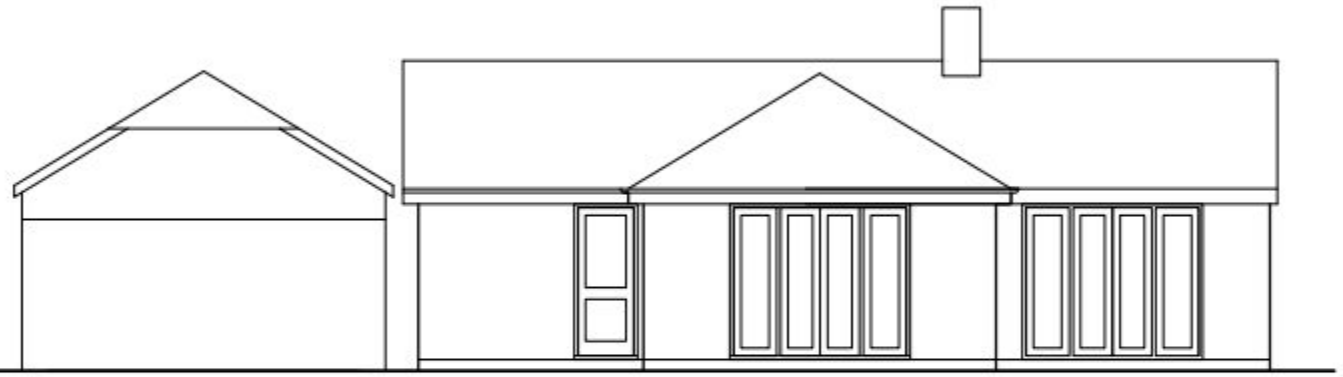

Rear (west)

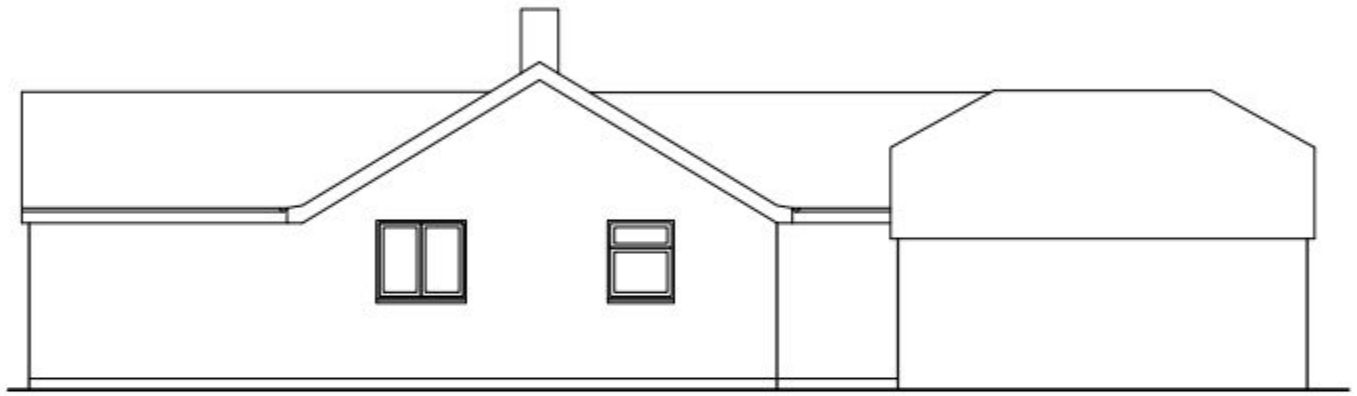

Side (north)

lilleyarchitecture 232 southwood road hayling island hampshire PO11 9QQ
02392 460974 07734 899673 mail@lilleyarchitecture.com

PROJECT: The Lavender Bower, St. Peter's Rd, Hayling

DRAWING: Existing elevations

DRAWING REFERENCE: 196 PL03
1:100@A3

REVISION: A