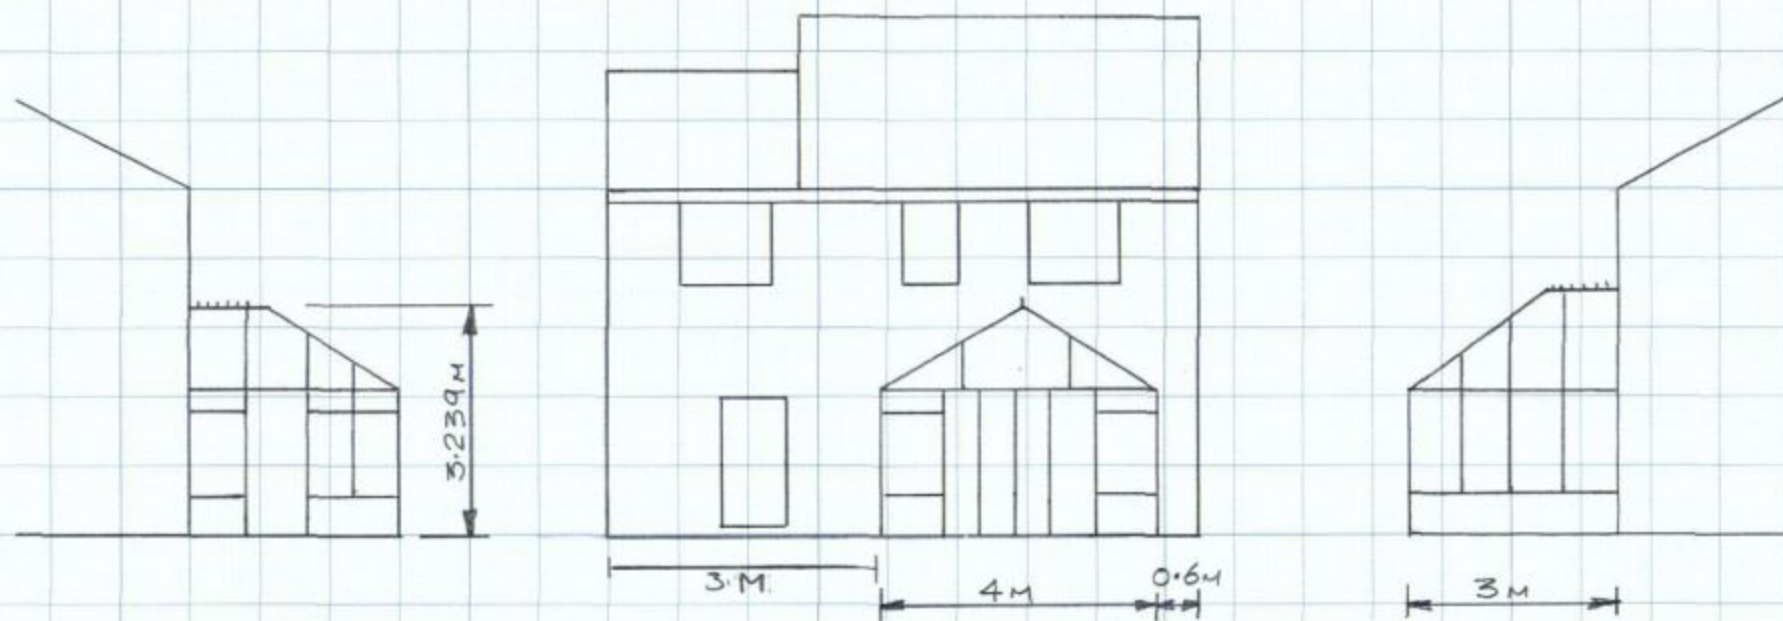


PROPOSED REAR AND SIDE ELEVATIONS

PERMIT

8 PENFOLD WAY PROPOSED
 REAR & END ELEVATIONS
 SCALE APPROXIMATELY 1:111