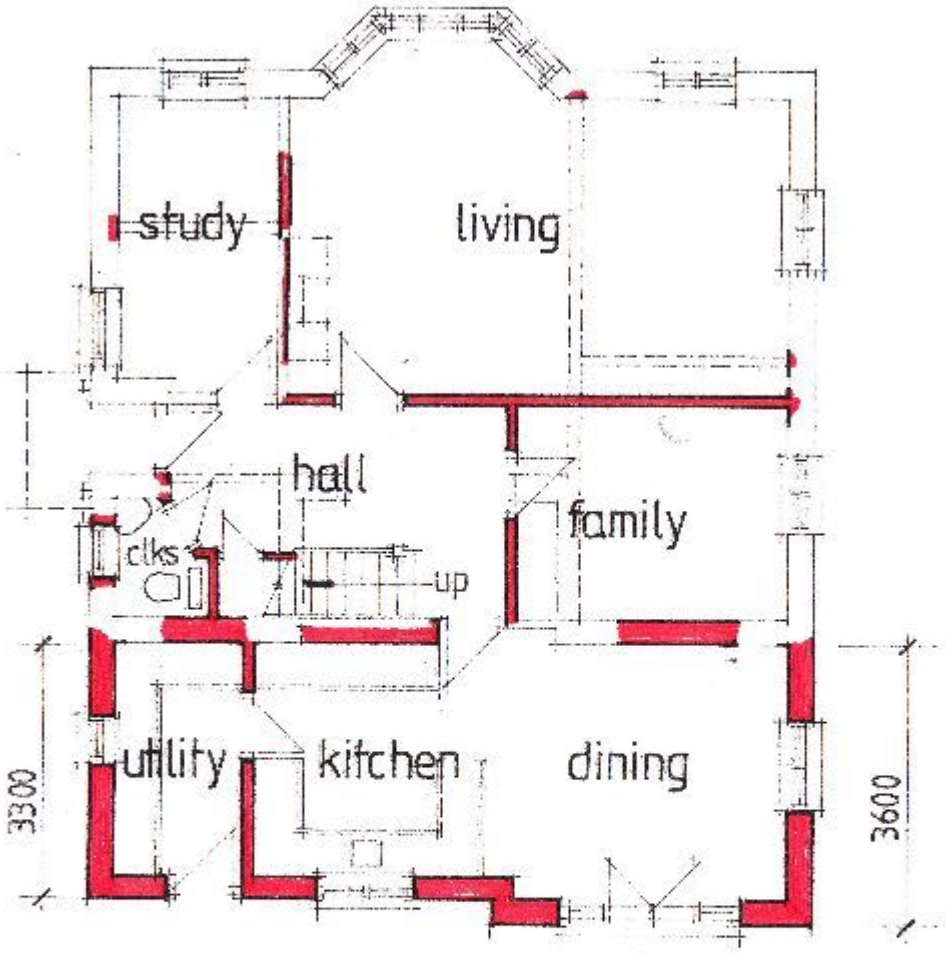

PERMIT

GROUND FLOOR PLAN

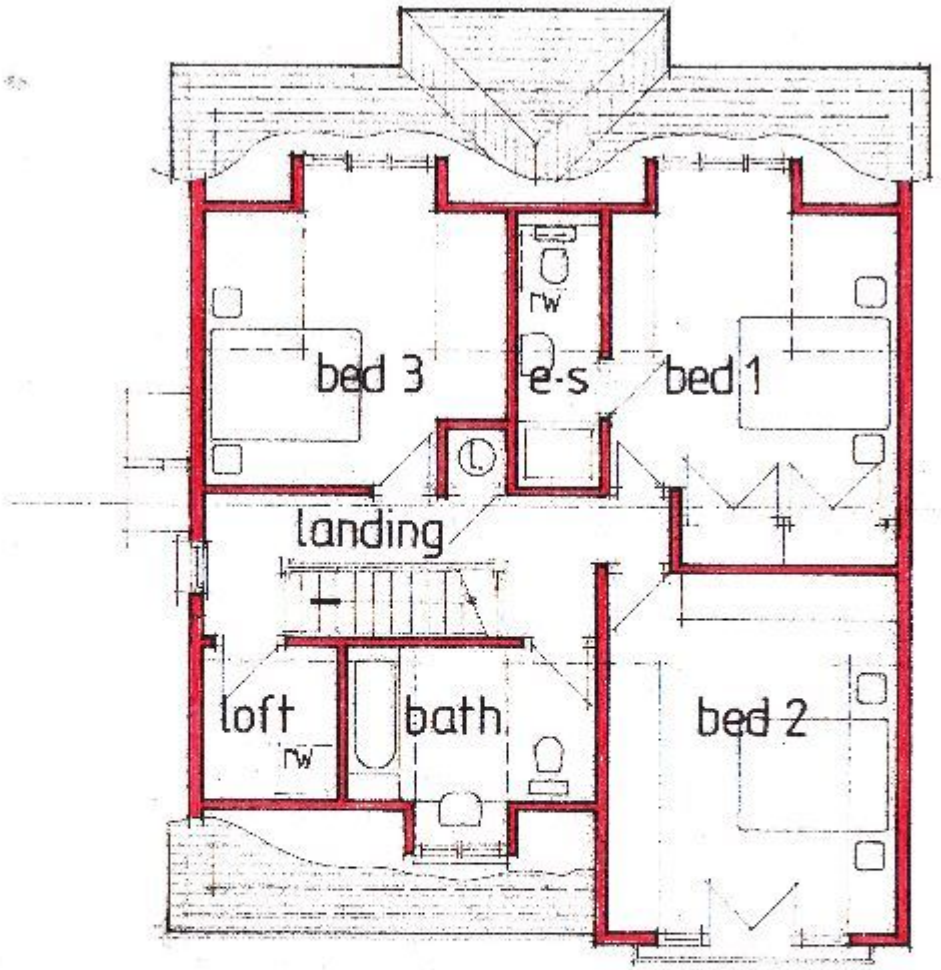

FIRST FLOOR PLAN

a 26/10/11 porch roof shown on grd. fl. plan.
roof windows added (rw)

D & B . A The Studio, 11 Austhill Close Petersfield Hampshire PO7 6LY Tel. 02392 263537 Email: ken@berry6.eclipse.co.uk	Proposed Extensions 19 Eastoke Avenue, Hayling Island Plans as Proposed	Drawing no. 1123/04a Scale : 1:100 Date : October 2011