
REV:	DATE:	AMENDMENTS:	DRAWN:	CHECKED:
#	20.09.12		RD	CF/JH

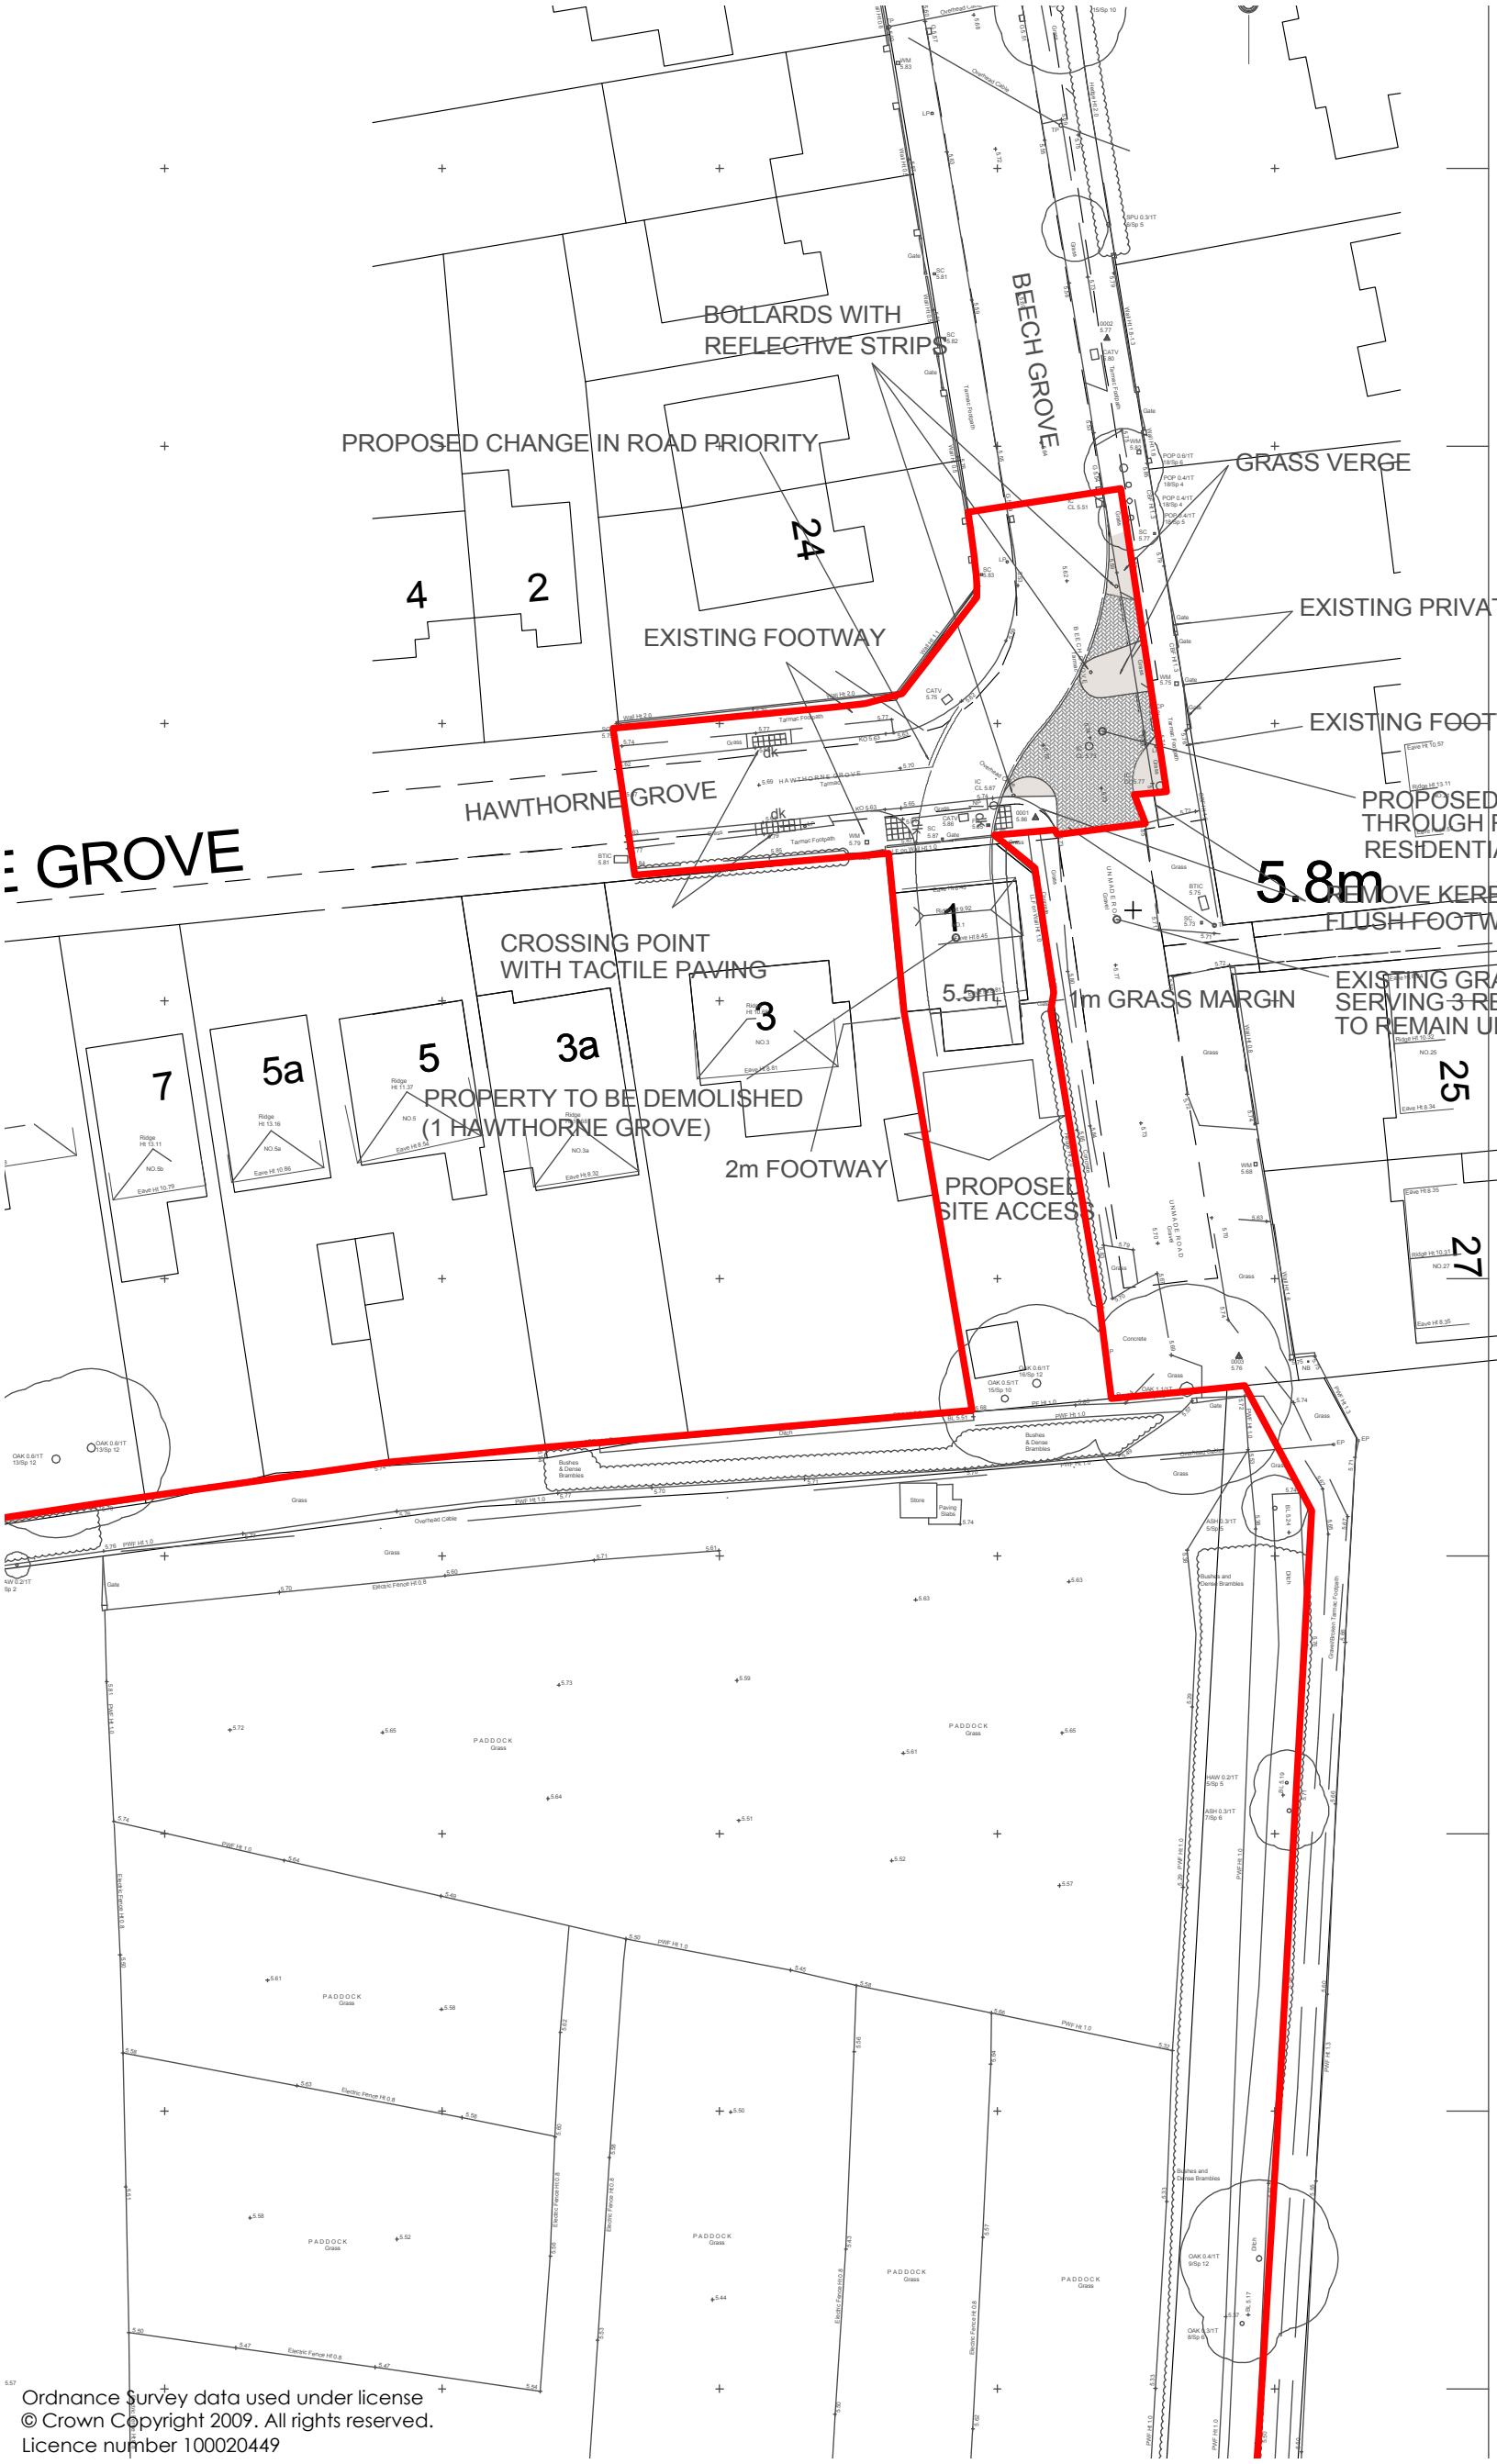

INDICATIVE

CLIENT:
Tolcarne Drive Developments Ltd

PROJECT:
Land North of Goldring Close
Mengham

DRAWING:
Location Plan Extract with Access Overlay

SCALE: **1:500 @ A3** DWG NO: **9711/P10**

DATE: **Aug 12** REV: **#**

PRO VISION
PLANNING & DESIGN

Grosvenor Court, Winchester Road, Ampfield, Winchester, Hants. SO51 9BD
Tel: 01794 368 698 Fax: 01794 368 637

St Mary's House, 40 London Road, Newbury, Berkshire. RG14 1LA
Tel: 01635 40184 Fax: 01635 41459

Ordnance Survey data used under license
© Crown Copyright 2009. All rights reserved.
Licence number 100020449