

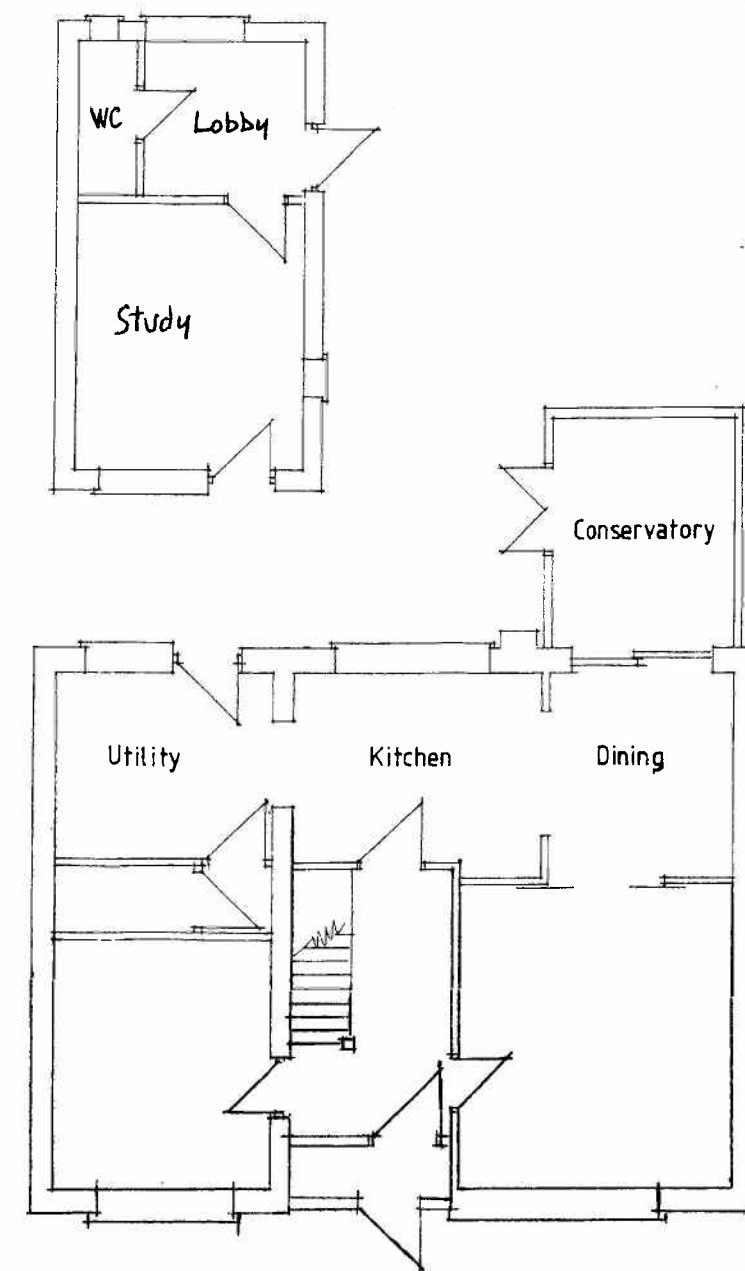


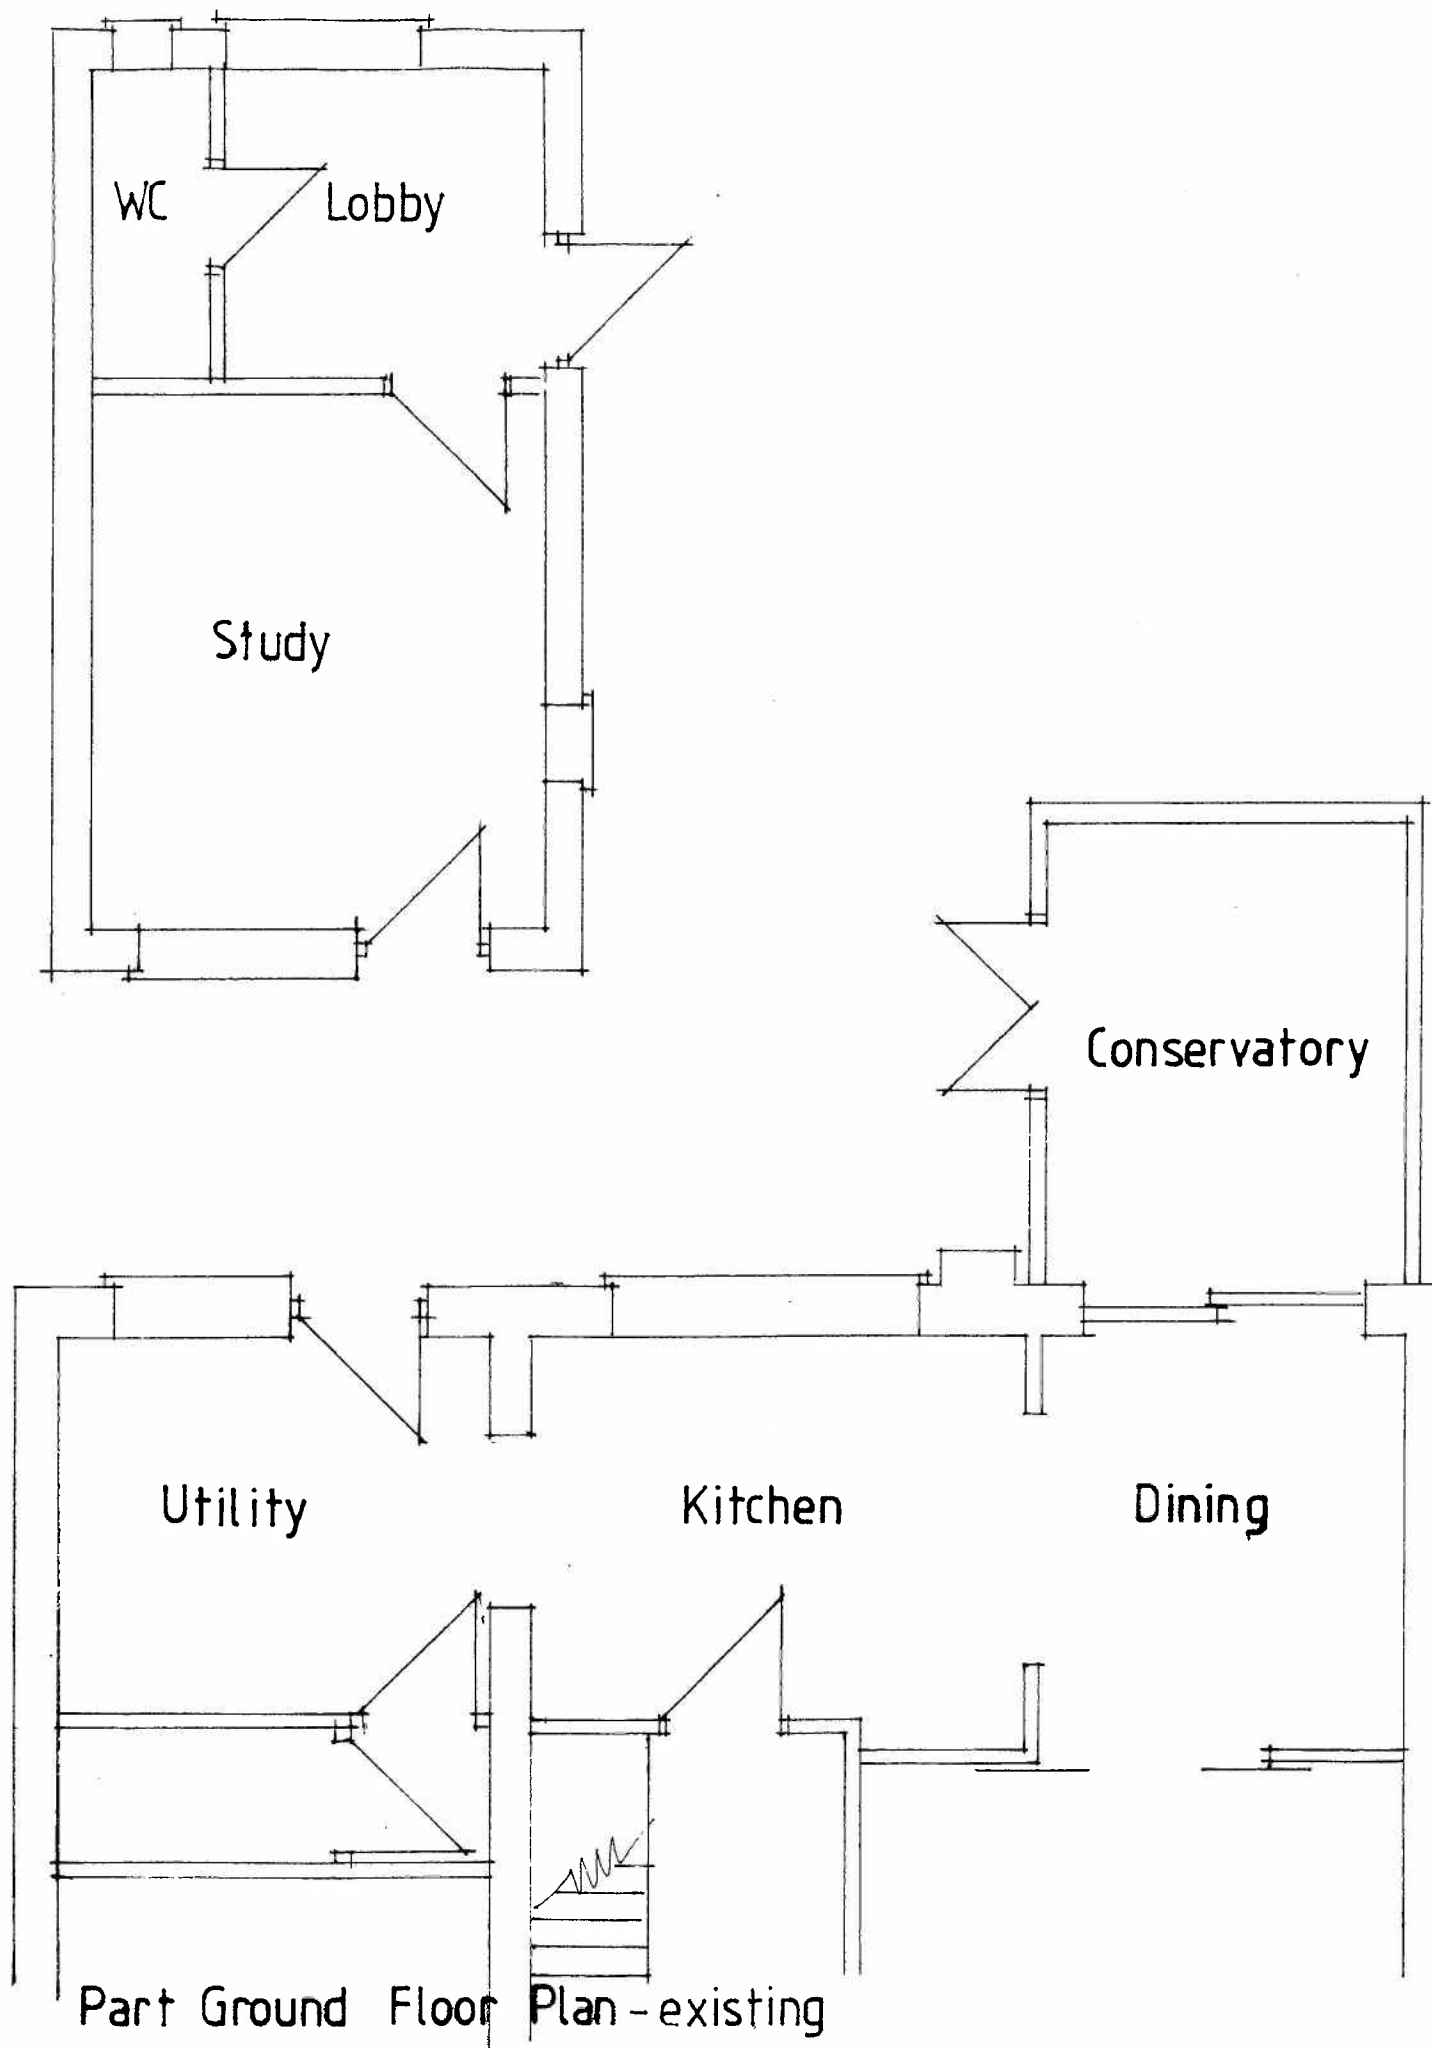

HAVANT BOROUGH COUNCIL
DEVELOPMENT CONTROL
10 AUG 2012
RECEIVED

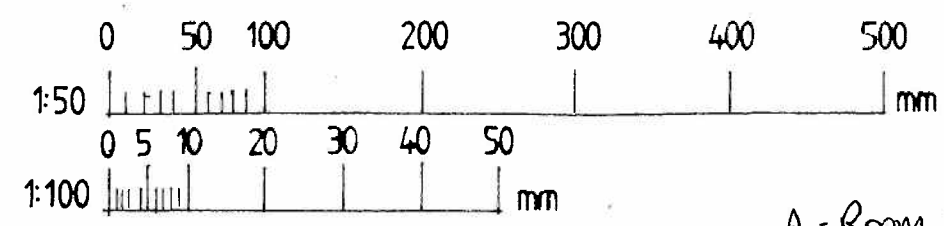

85 Inhurst Avenue
Waterlooville
SCALE 1:50
June 2012

A - Room NAMES ADDED AUG 12

01A