Mr & Mrs DAVID HOLLAND,
TIDELANDS, 4, MILL LANE,
LANGSTONE, HAVANT, PO9 1PX.

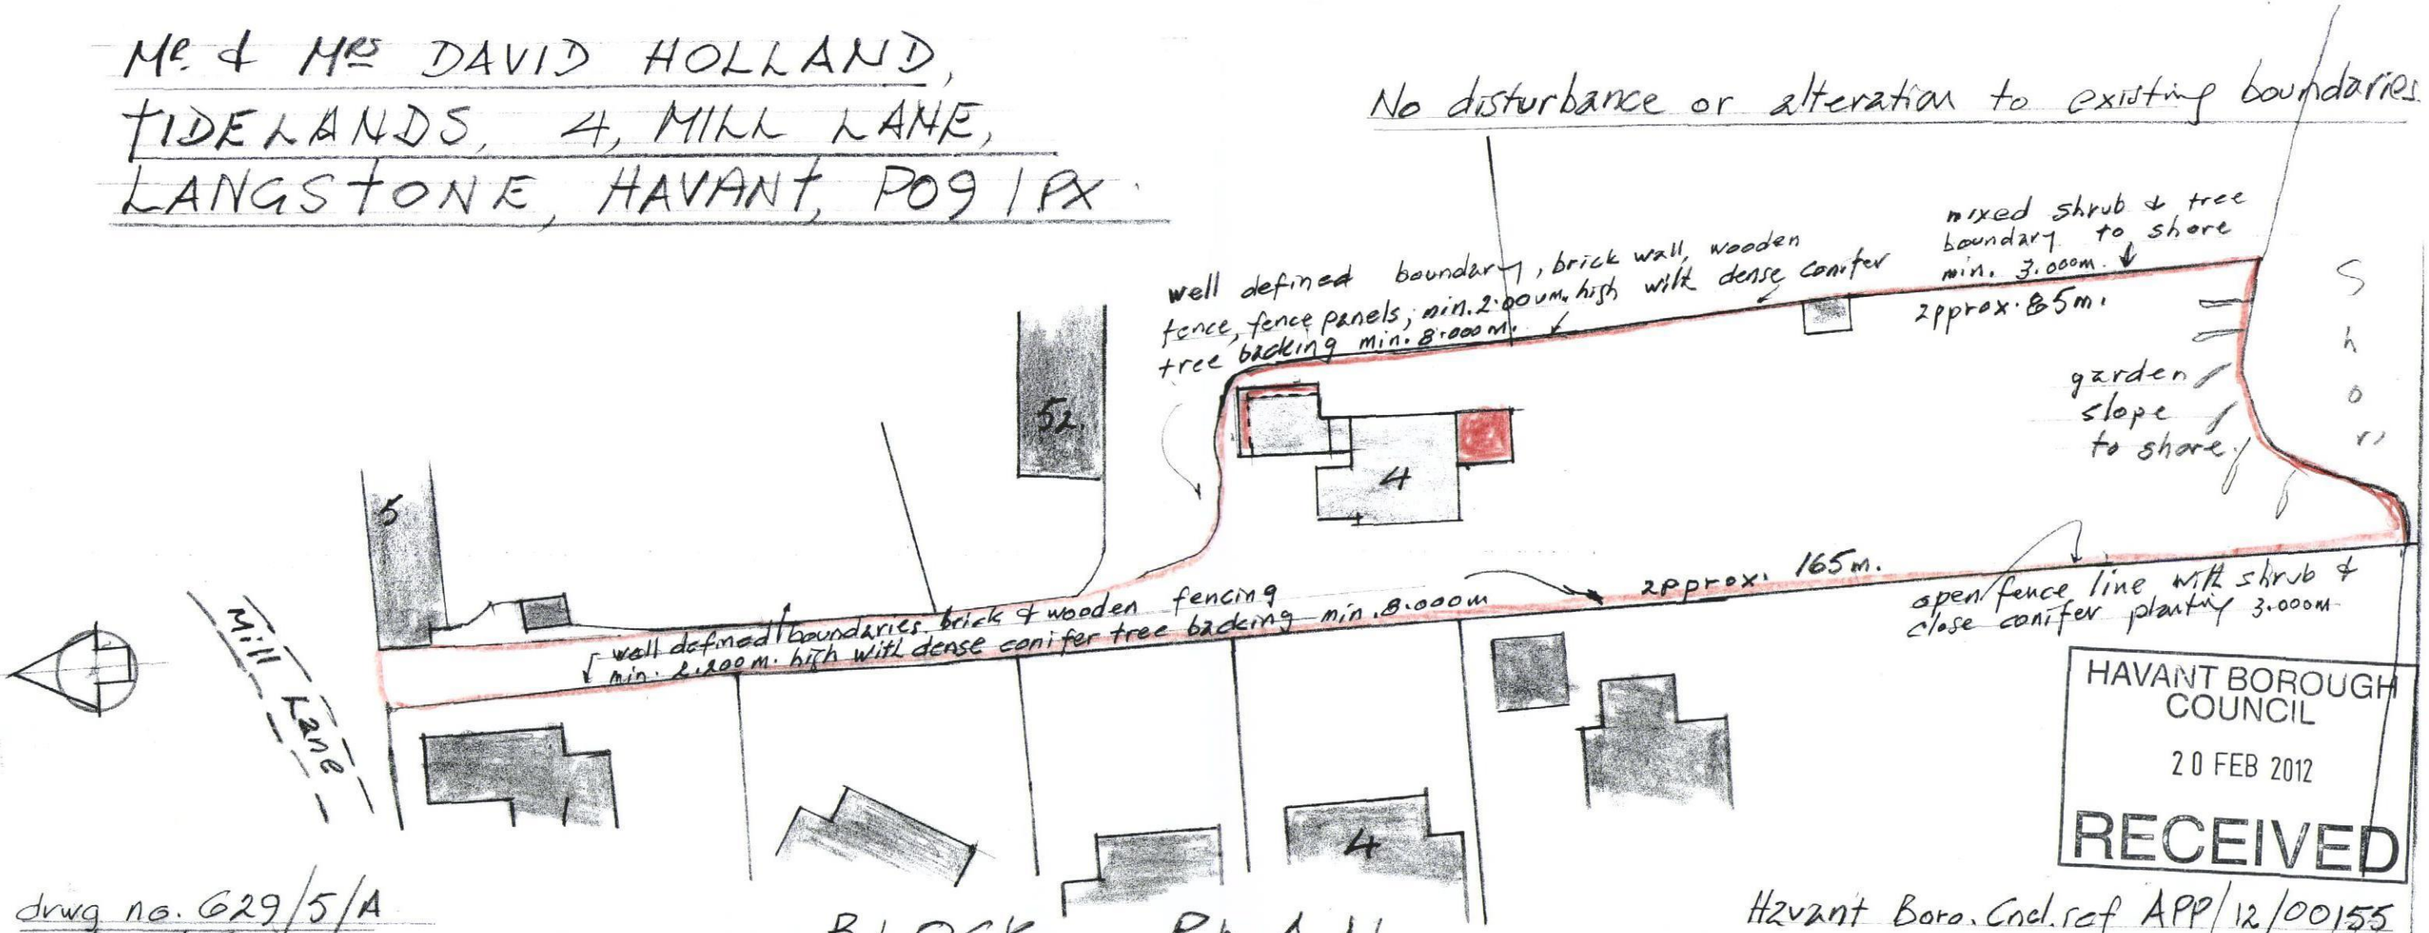


HAVANT BOROUGH COUNCIL
20 FEB 2012
RECEIVED

BLOCK PLAN

drwg no. 629/5/A
Scale 1:500
February 2012

Havant Boro. Cncl. ref APP/12/00155

ds