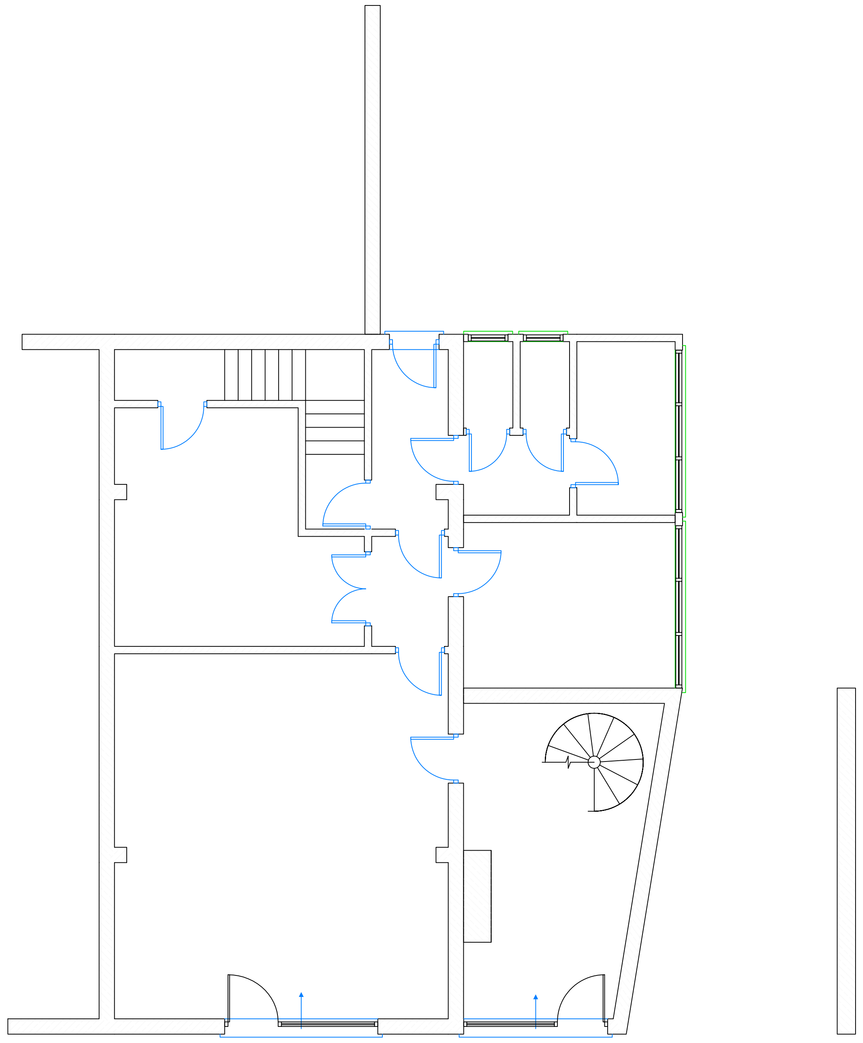

GROUND FLOOR

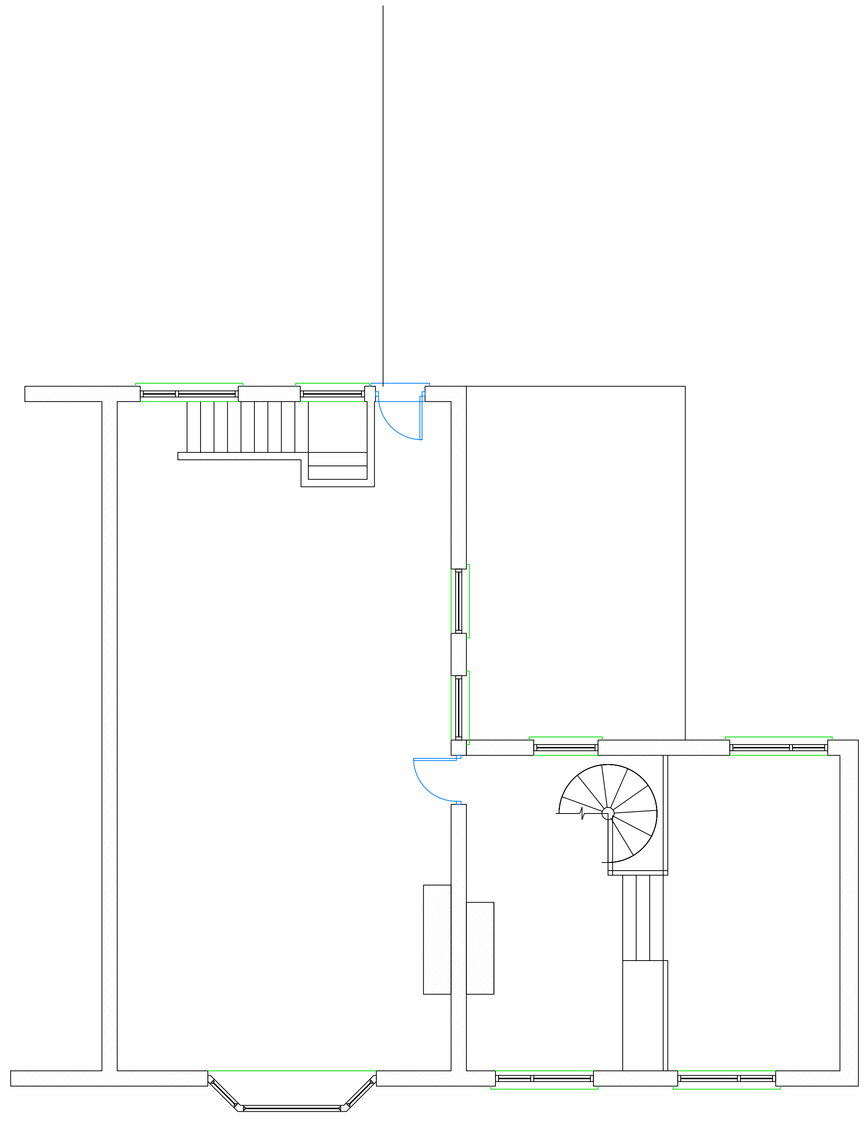

FIRST FLOOR

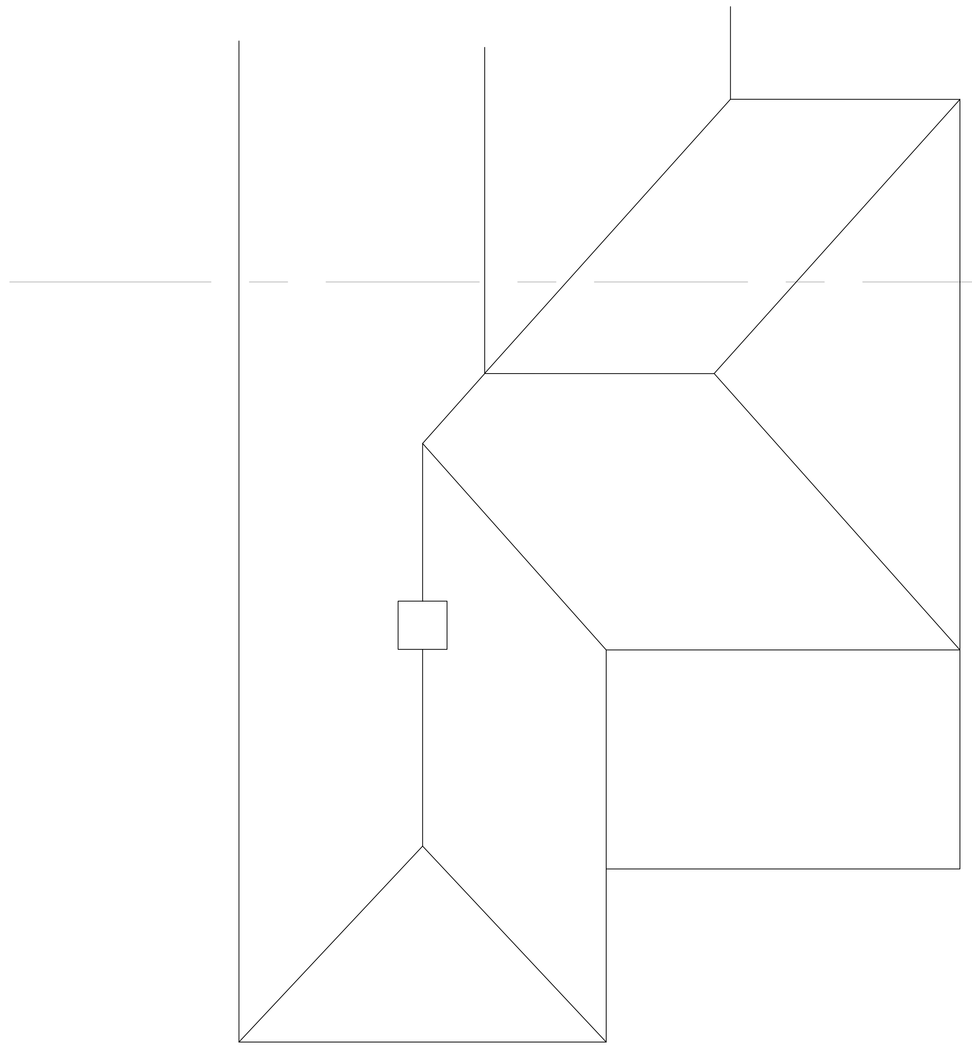

ROOF PLAN



FRONT (NORTH) ELEVATION



REAR (SOUTH) ELEVATION

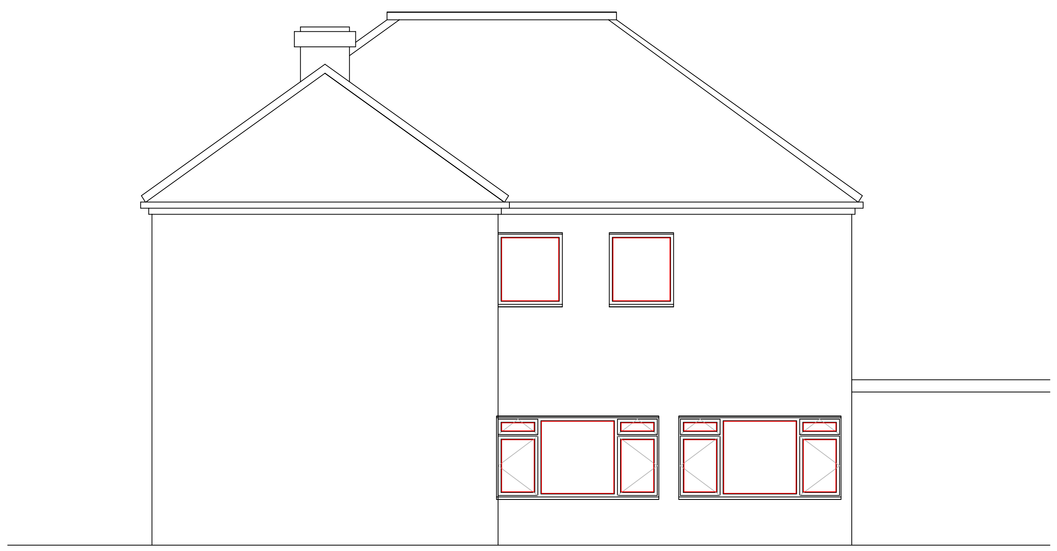

WEST ELEVATION

CLIENT
MR M SMITH

PROJECT
JUBILEE HOUSE
HAVANT

TITLE
EXISTING ELEVATIONS,
ROOF AND FLOOR PLANS

STATUS
PLANNING

DRAWN BY SJ
REVIEWED BY SJ

DATE 21.12.11
SCALE 1:50@A0

DRAWING NUMBER 3

STEPHEN JUPP MRTPI
CHARTERED TOWN PLANNER
348 CHICHESTER ROAD, BOGNOR REGIS
West Sussex PO21 5BX
Tel 01243 822113
Email: steve@planning-solutions.co.uk
www.planning-solutions.co.uk