A1

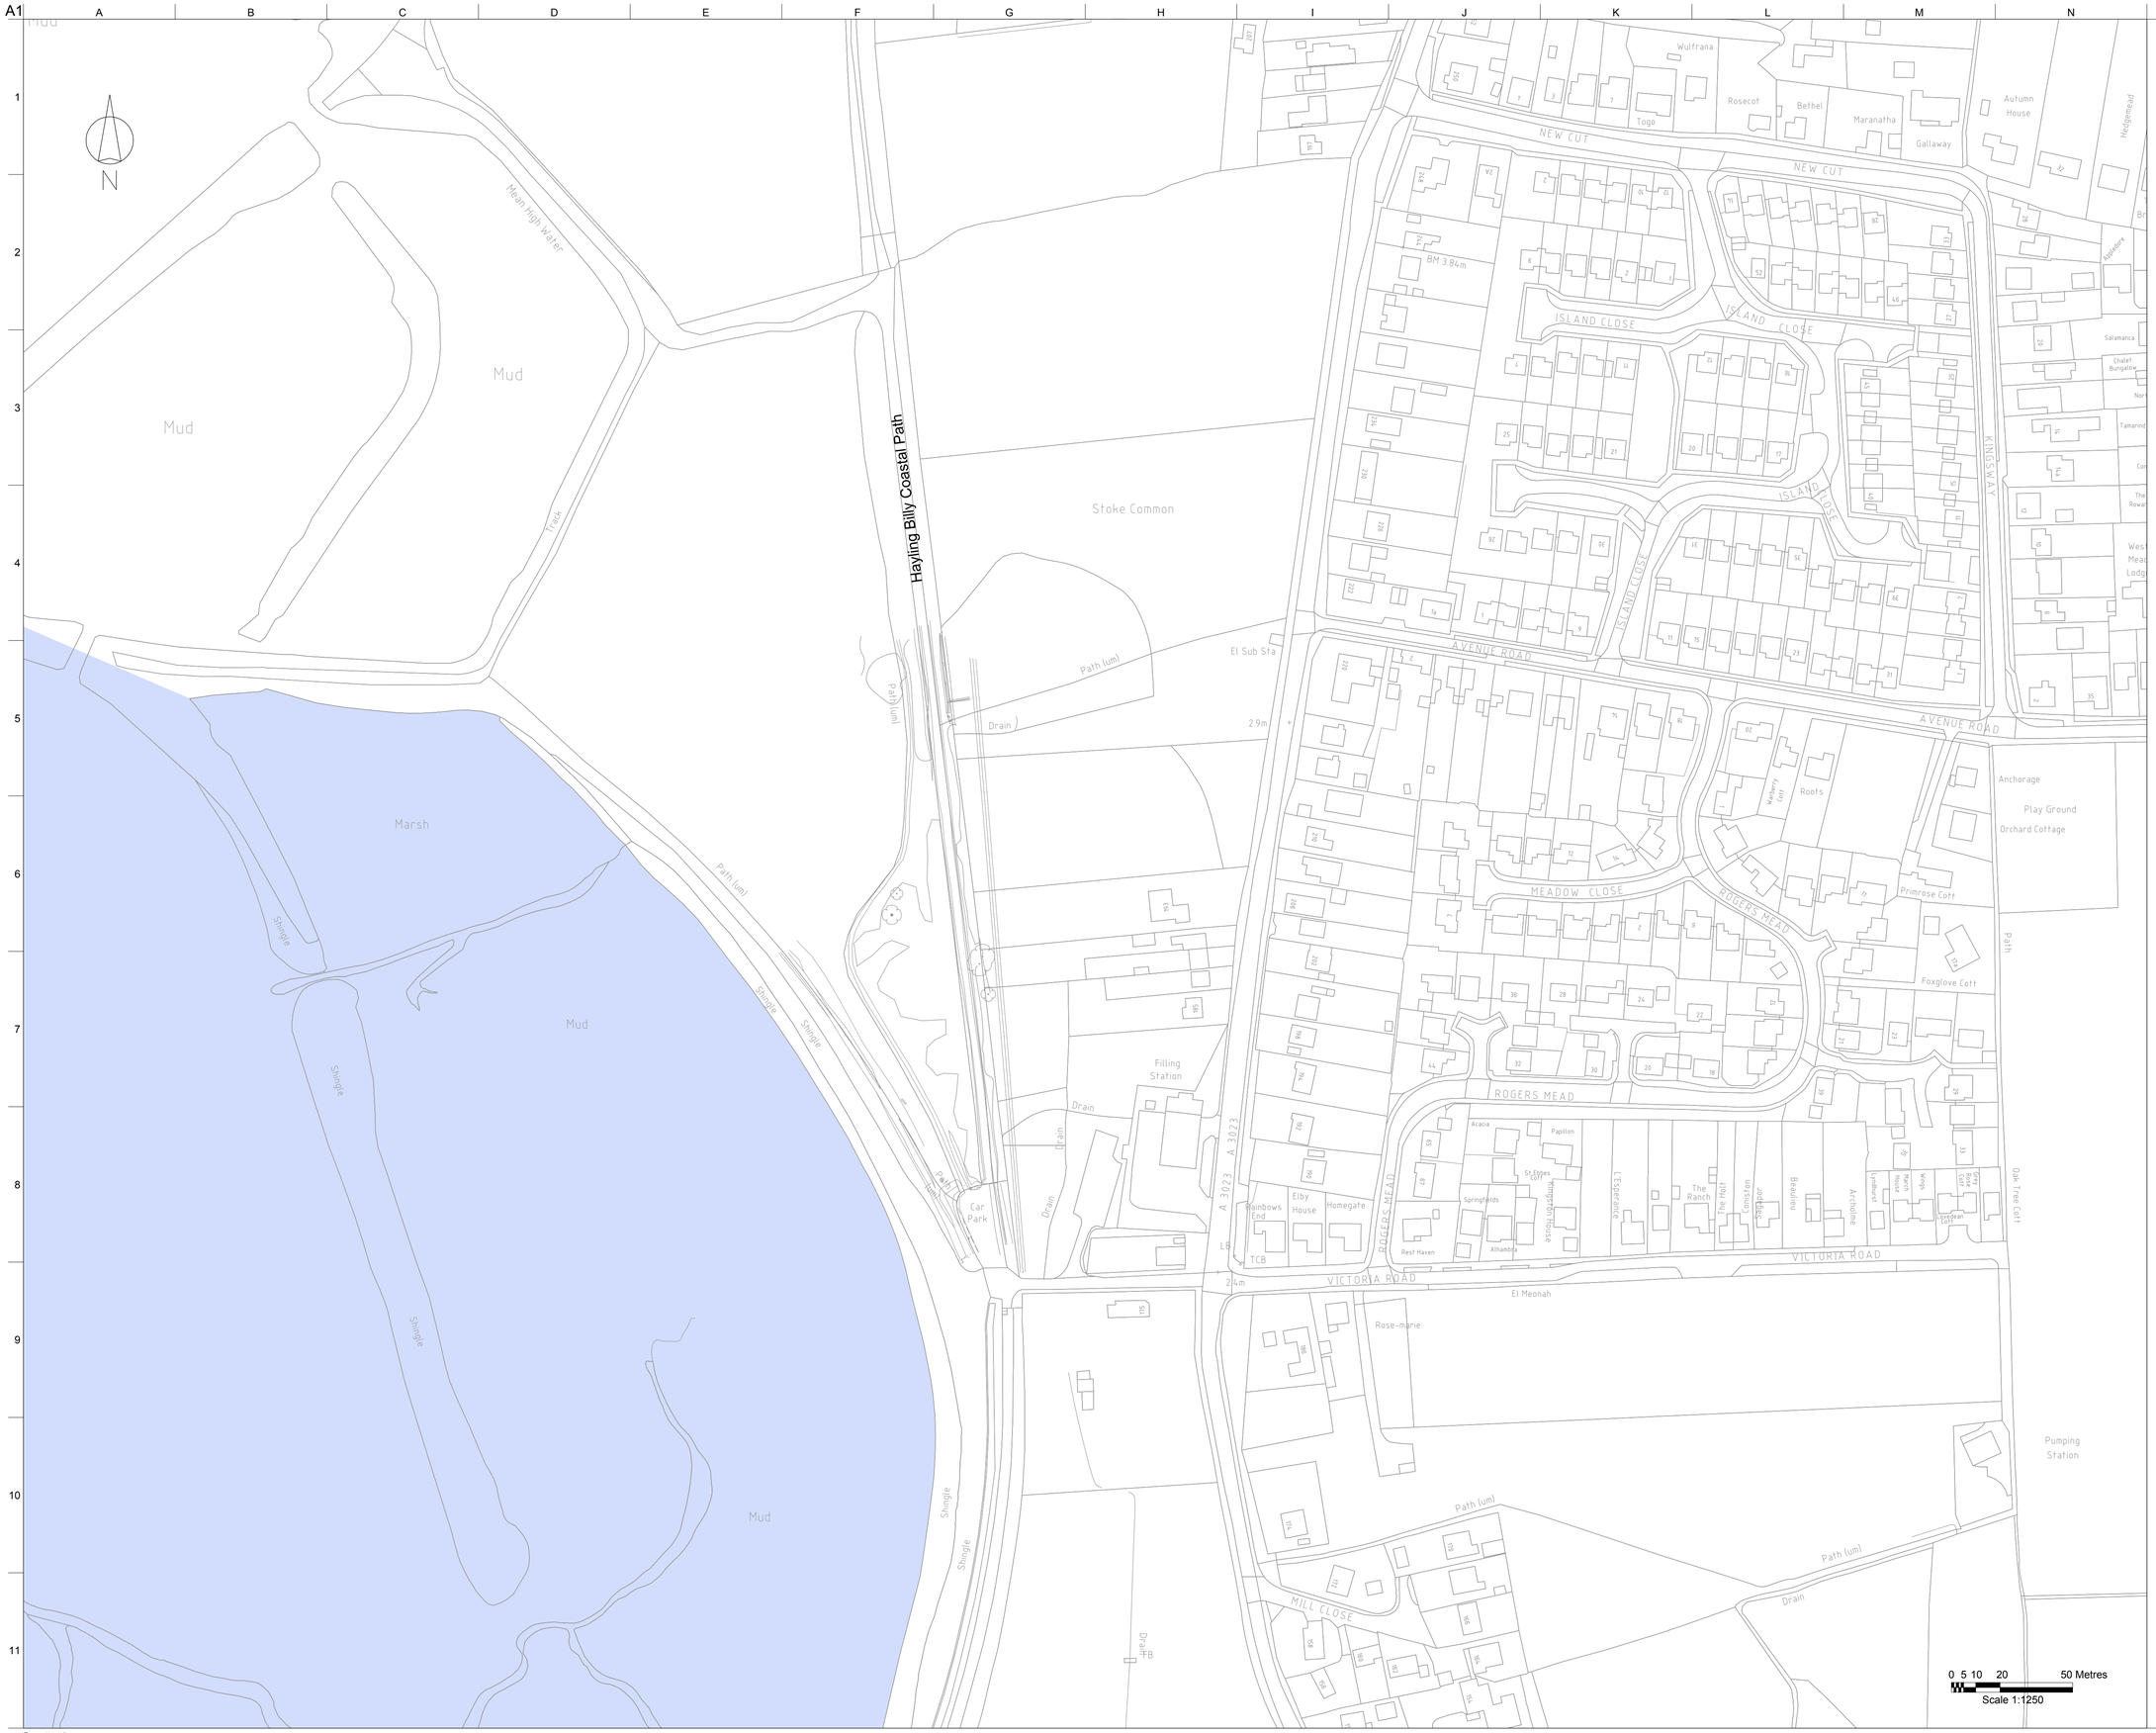



Location Plan

J:\216000\216885-00\11_ILG_Drawings\02_Drawings\216885-3021.dwg 26 Jan 2012 14:58:49 id: 23B0F5BA-4ED6-42FD-8BA1-2C39BCE0B462 brian.anderson

Issue	Date	By	Chkd	Appd
01	27/01/12	BA	SS	DS

Planning Application

ARUP

Brunswick House
Brunswick Place, Southampton, SO15 2AP.
Tel +44 (0)2380 715000 Fax: +44 (0)2380 715001
www.arup.com

Client

Environment Agency

Job Title

Hayling Island North Improvements

Drawing Title

Stoke Common South
Location Plan

Scale at A1 1:1250 @ A1 1:2500 @ A3

Discipline Civil

Drawing Status

Planning Application

Job No	Drawing No	Issue
216885	**3021**	**01**

Do not scale

© Arup