


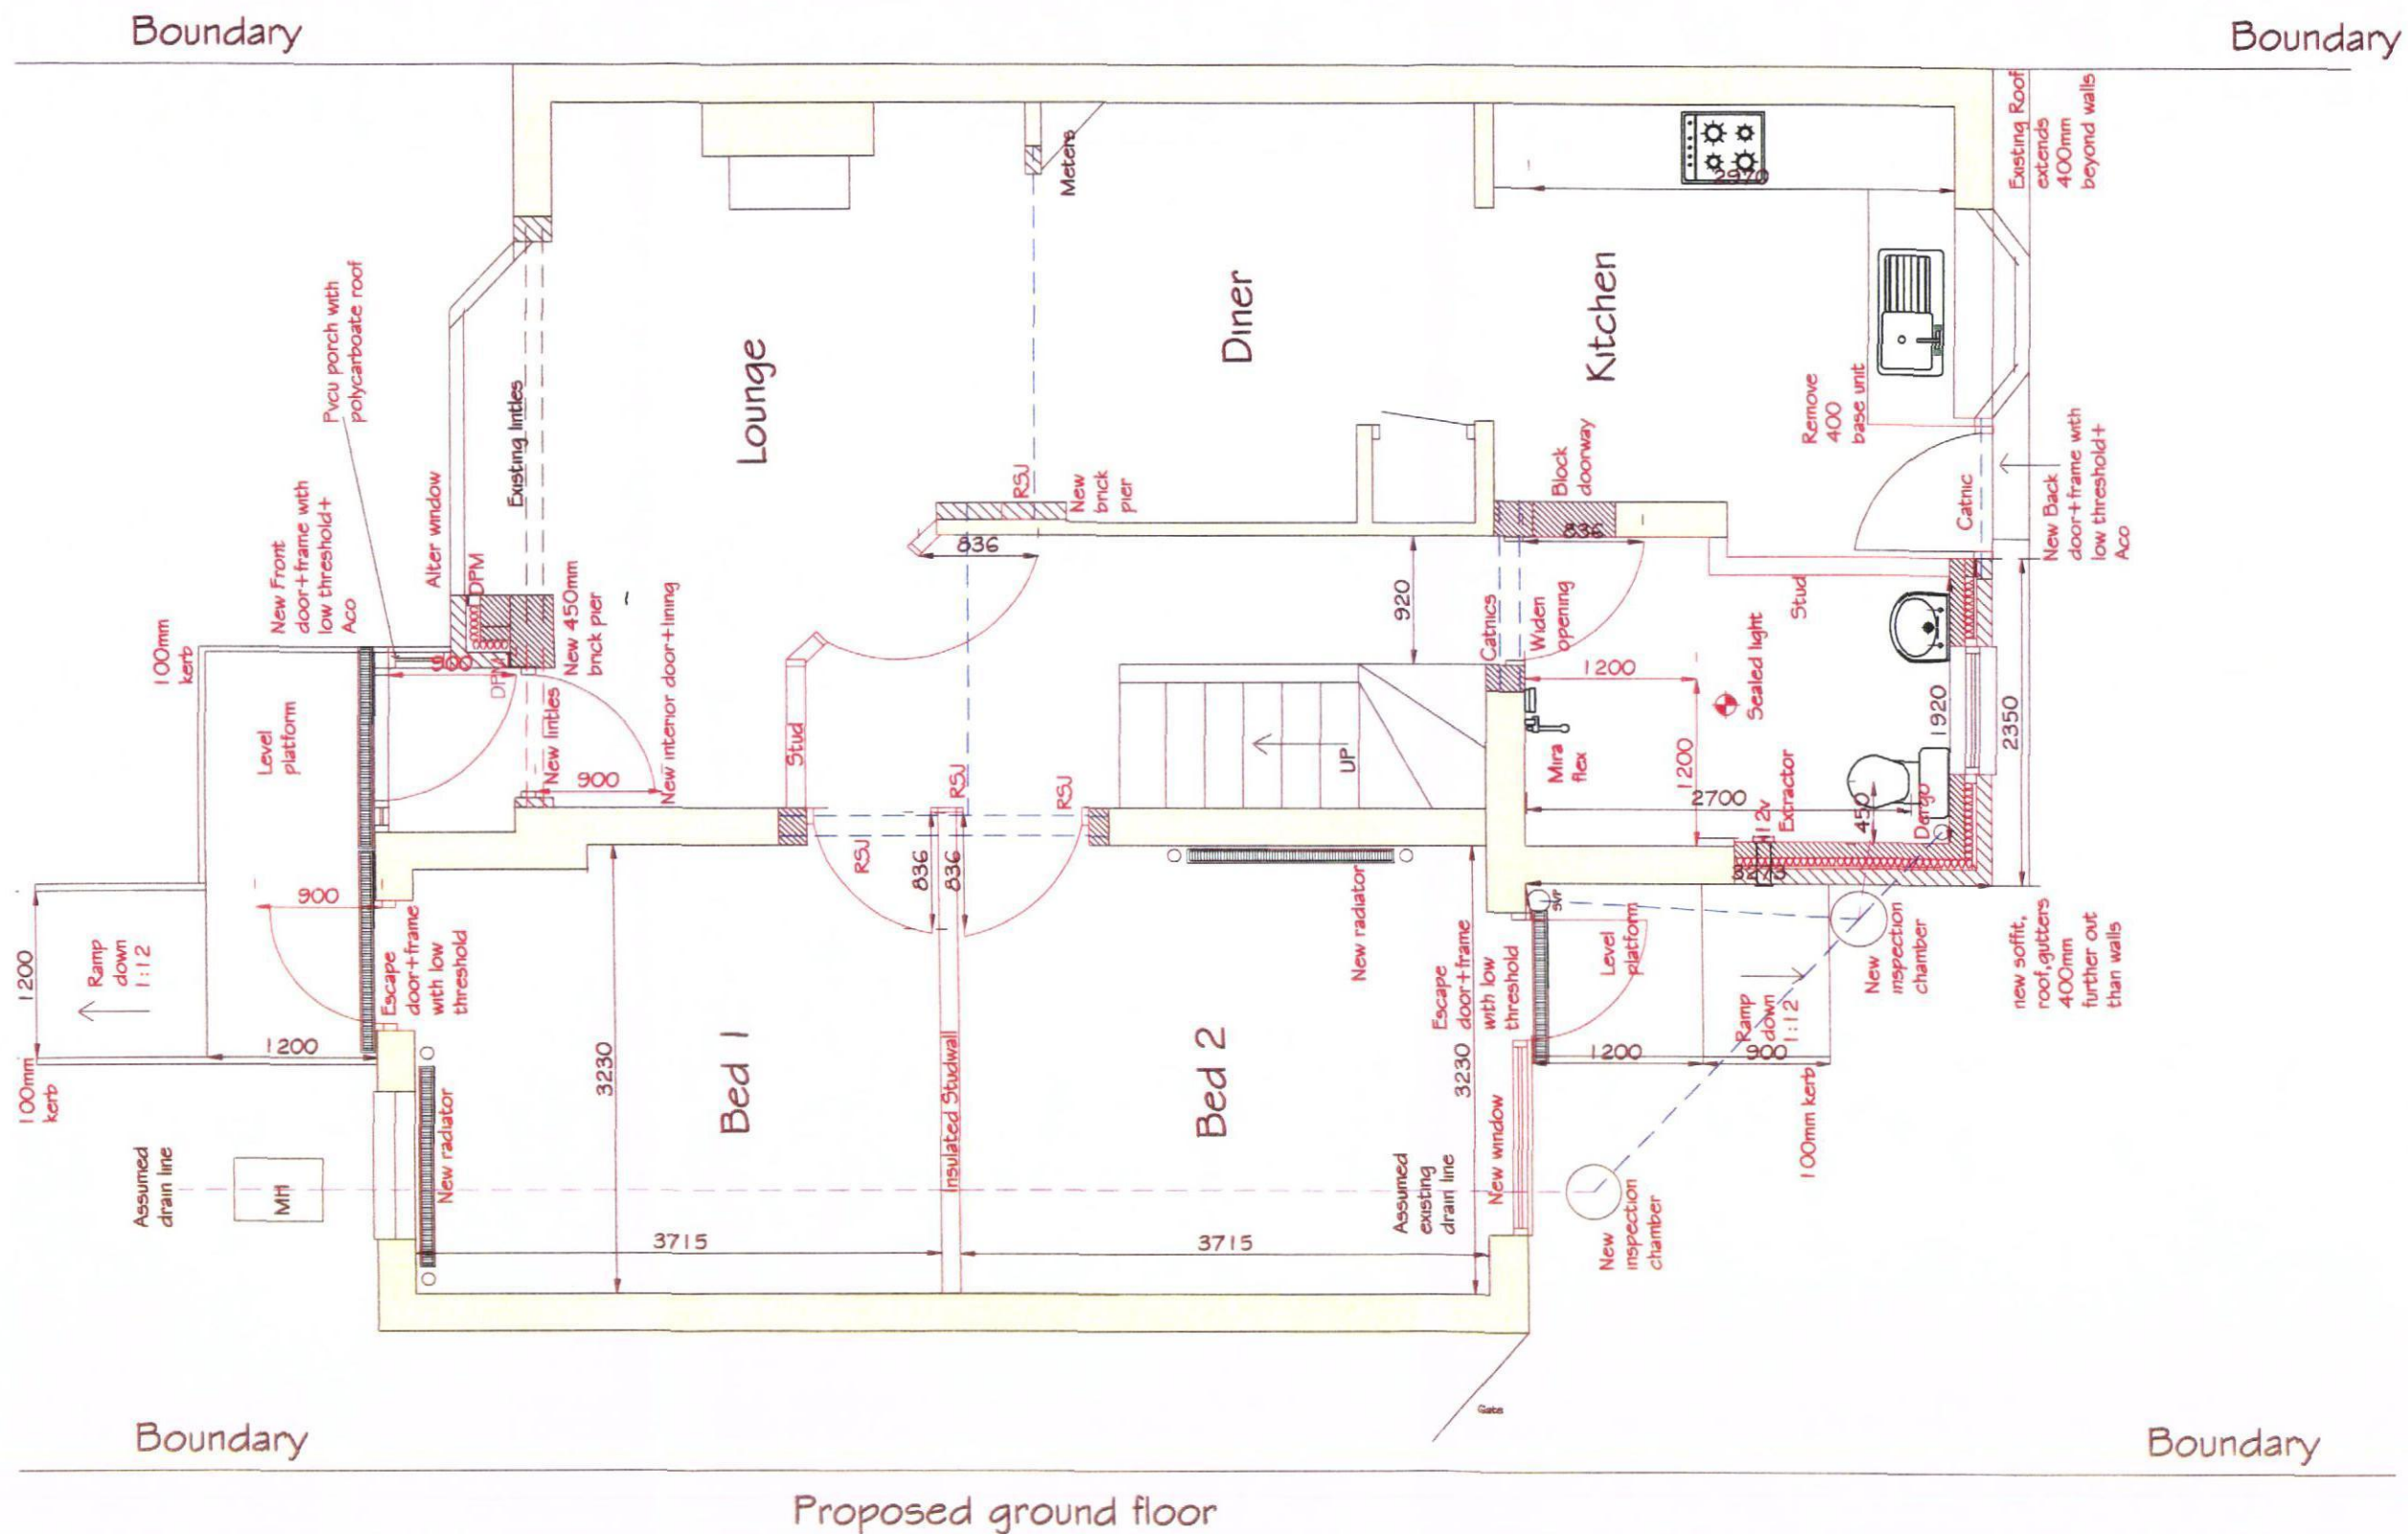

HAVANT BOROUGH COUNCIL
 1 JAN 2013
 RECEIVED

PRELIMINARY

I / We agree that this drawing correctly represents the necessary and appropriate works to be carried out under the Disable Facilities Grant

signed _____ date _____
 Client / Occupational Therapist / SCC Case Officer
 date as appropriate

rev	date	description

Client Mr. Mrs. Rowlands
 Address 32 Dunhurst Close
 West Leigh, Havant
 Hants PO9 2LB
 Project Form bedrooms and shower
 Drawing Proposed GF layout

OT	Date	Drawn by
Scale	4.1.2013	Brendan
1:50@A3	Drawing No.	Rev.
Project No.	2	-
x		

S:\SOUTHAMPTON\CAD templates\hatched_cad.dwg

Home Improvement Agency
 47-51 High St.
 West End
 Southampton
 Hants

T:
 F: