


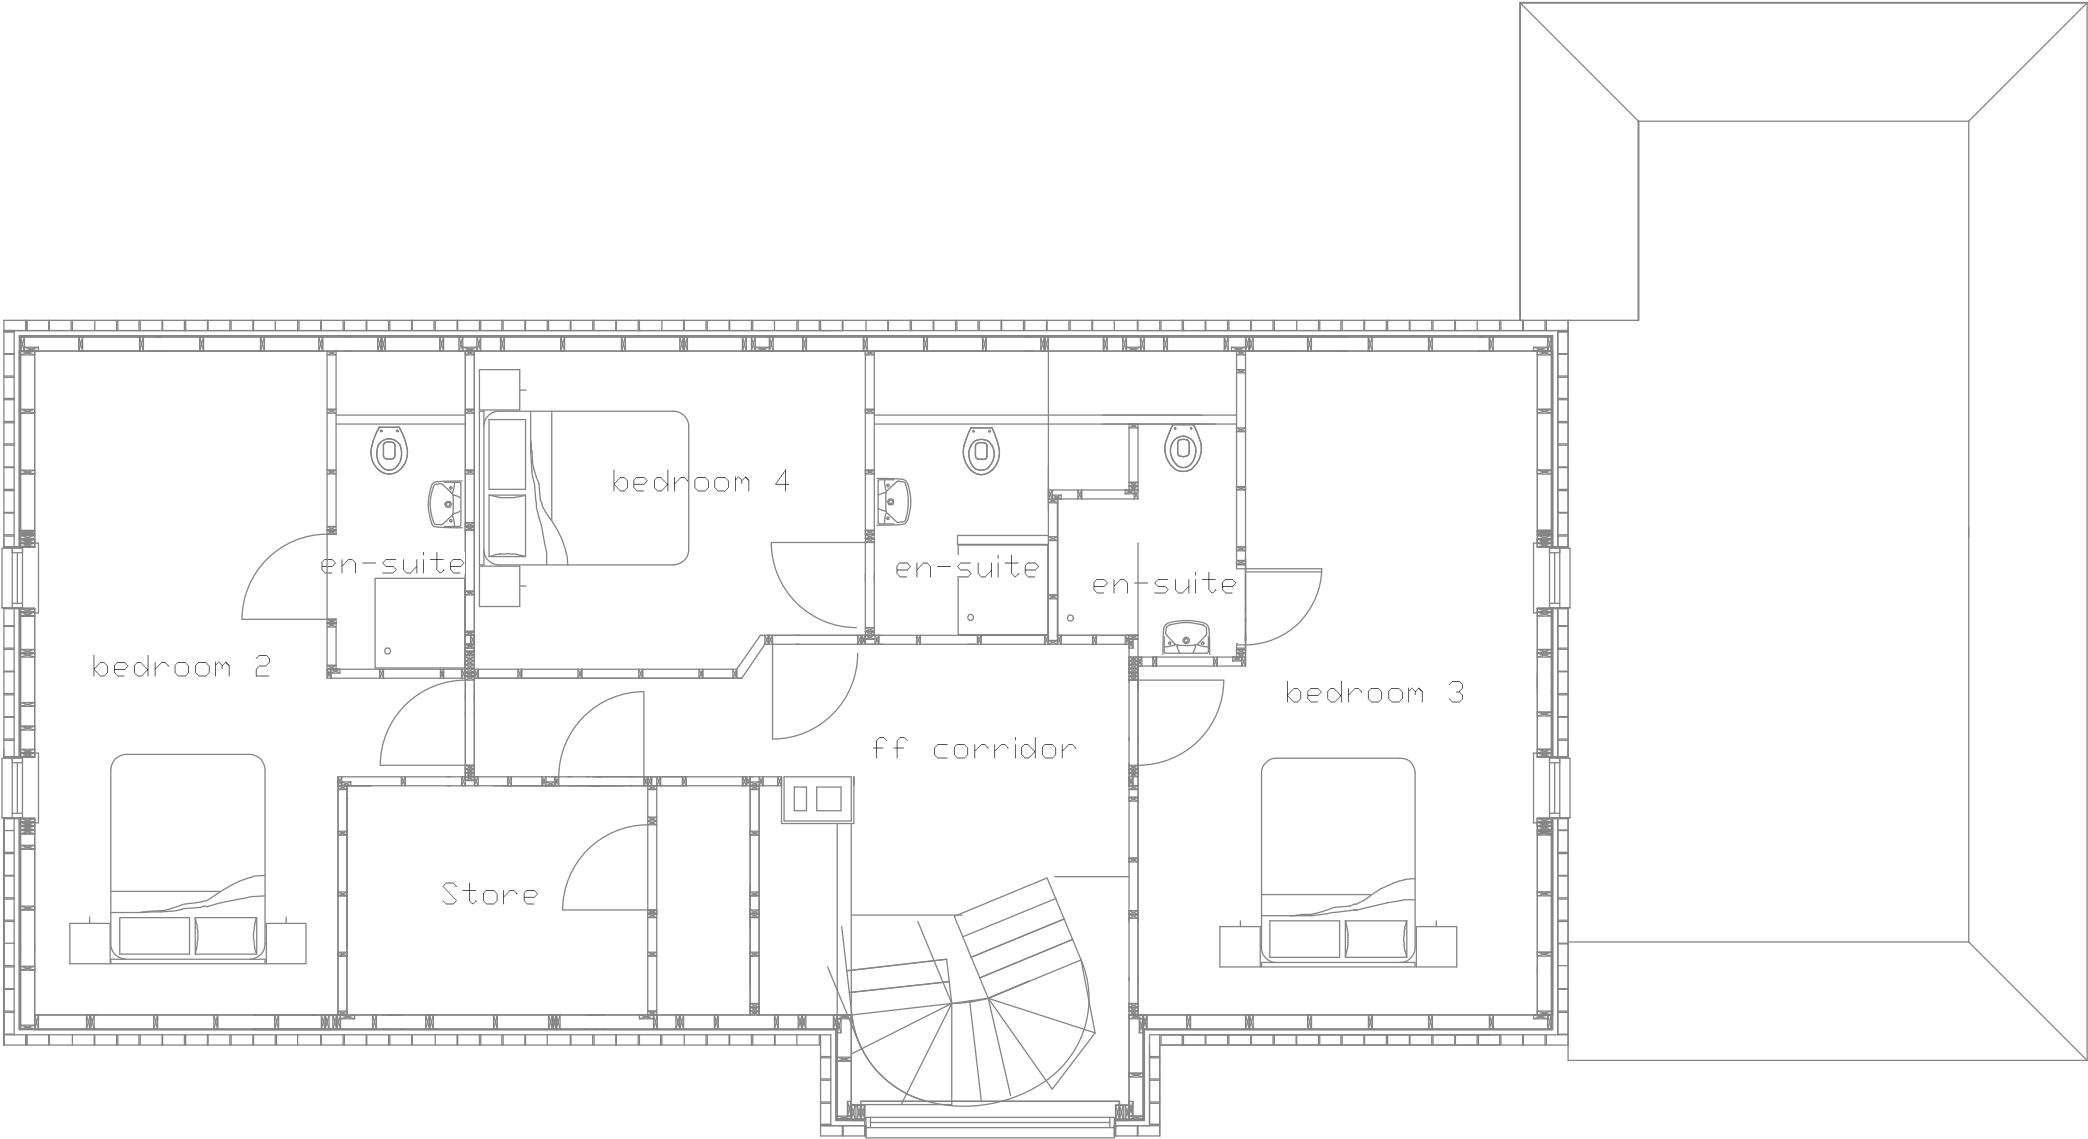

EXISTING FIRST FLOOR LAYOUT PLAN

Date	19.11.12	Drawn	EM	Checked by		Date checked		Client	Mr&Mrs. Millers
Scale	1/75	Drawing title			Project		Bed and breakfast		
201/23							Address		
		EXISTING FF PLAN					8 New Brighton Road Emsworth,Hants,PO10 7PS		



8 New Brighton Road,
Emsworth, Hampshire
PO10 7PS
Tel: 08450450862
www.erconstructions.co.uk