




Notes:
This drawing is the copyright of Engineering Architecture Ltd
Do not scale from this drawing.

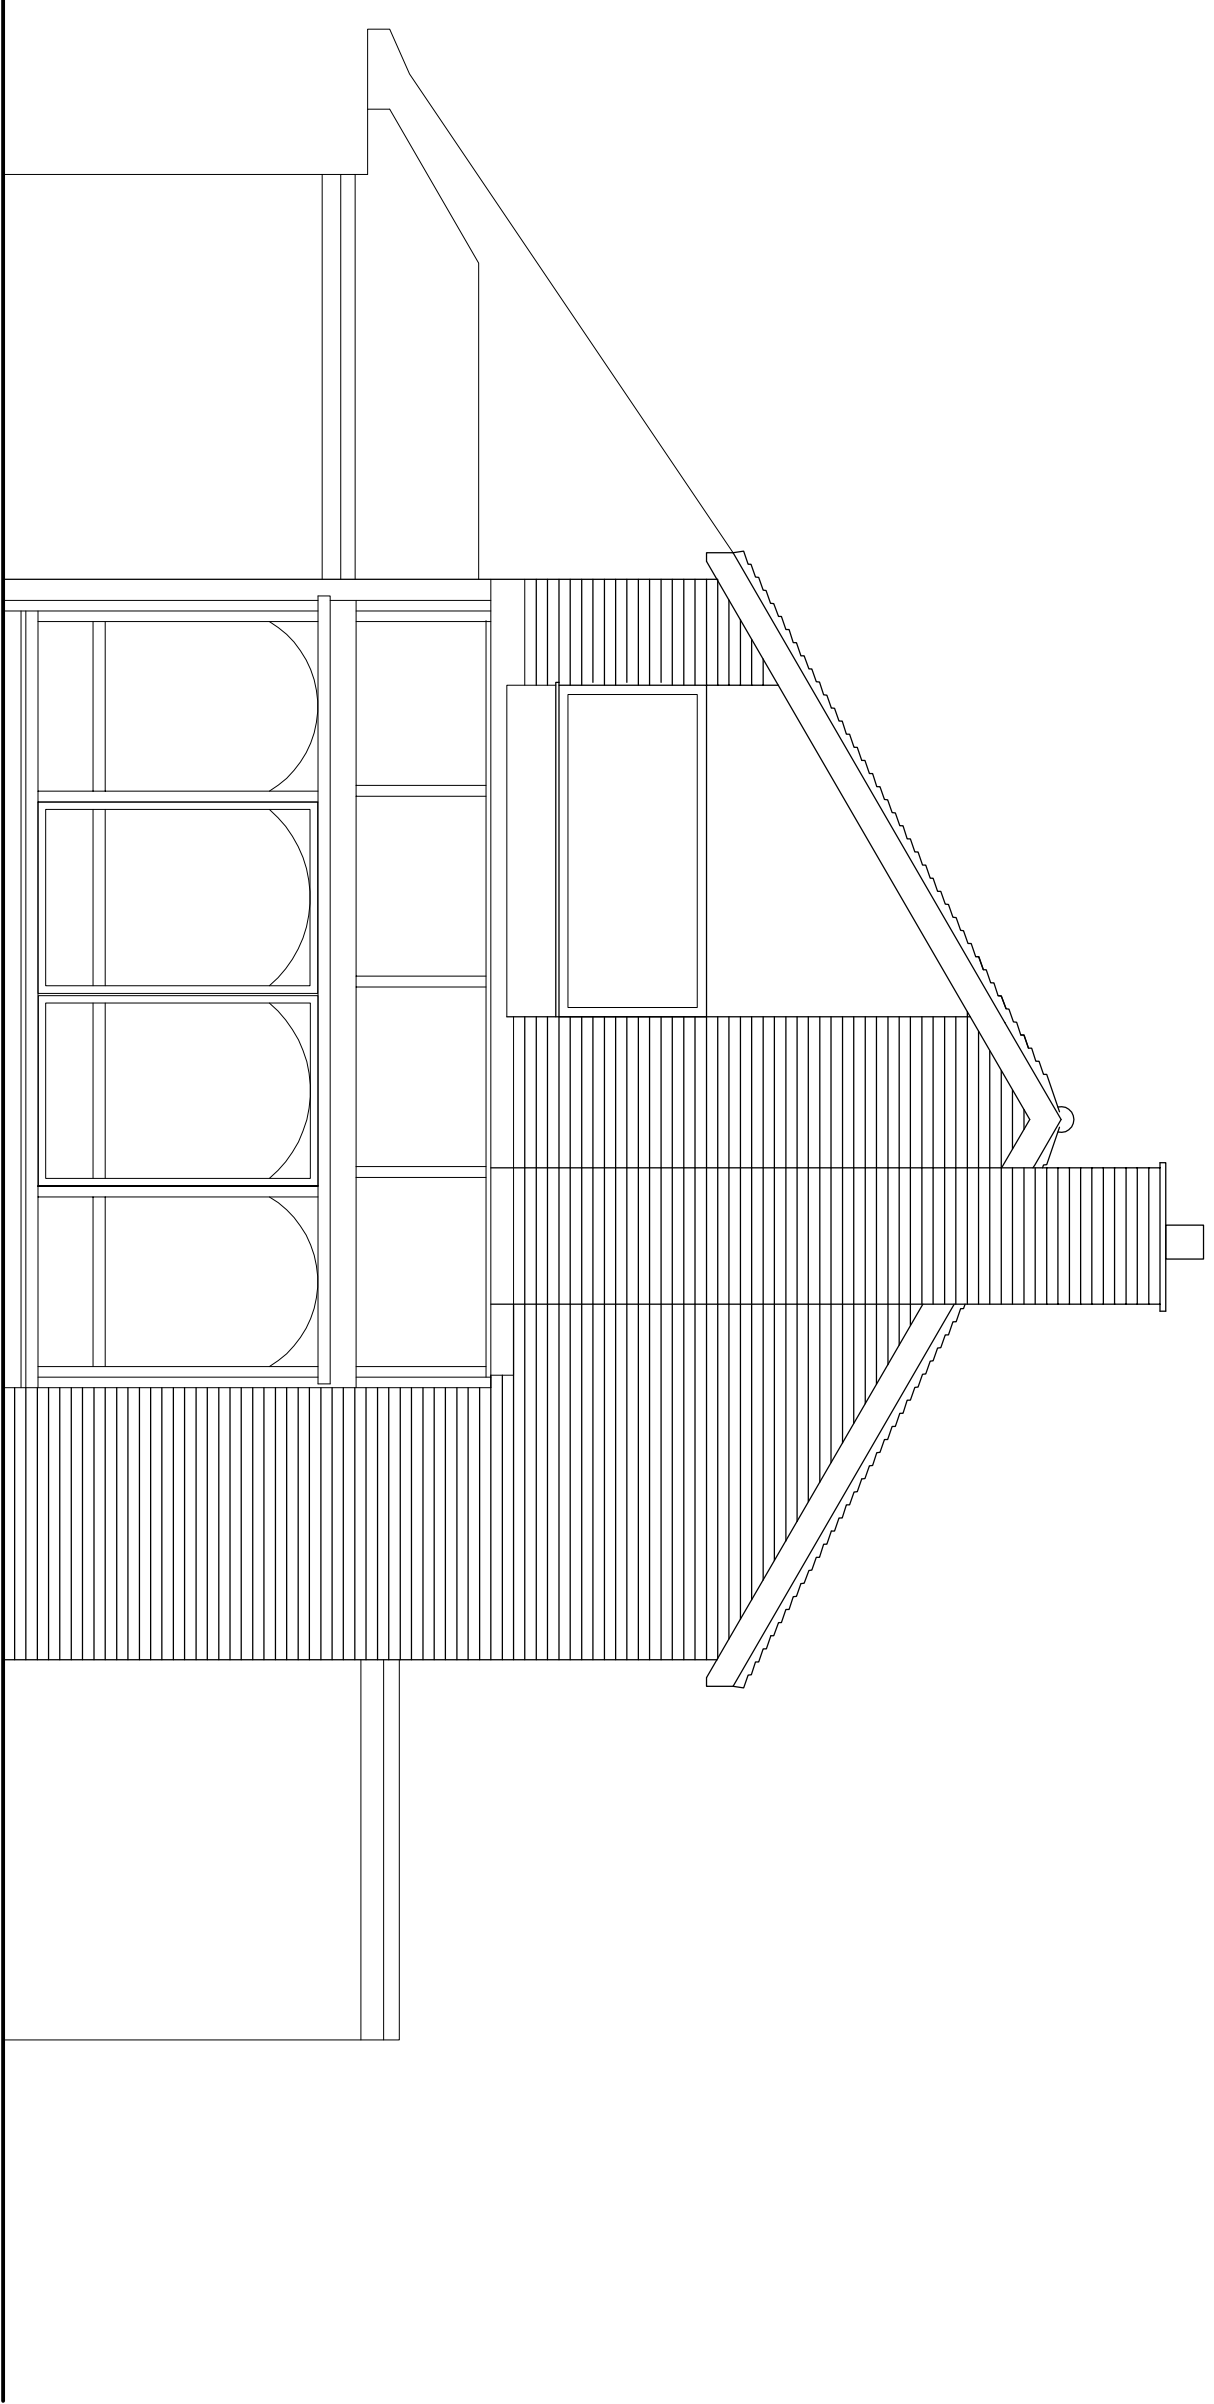

Existing Southern Elevation
1:50

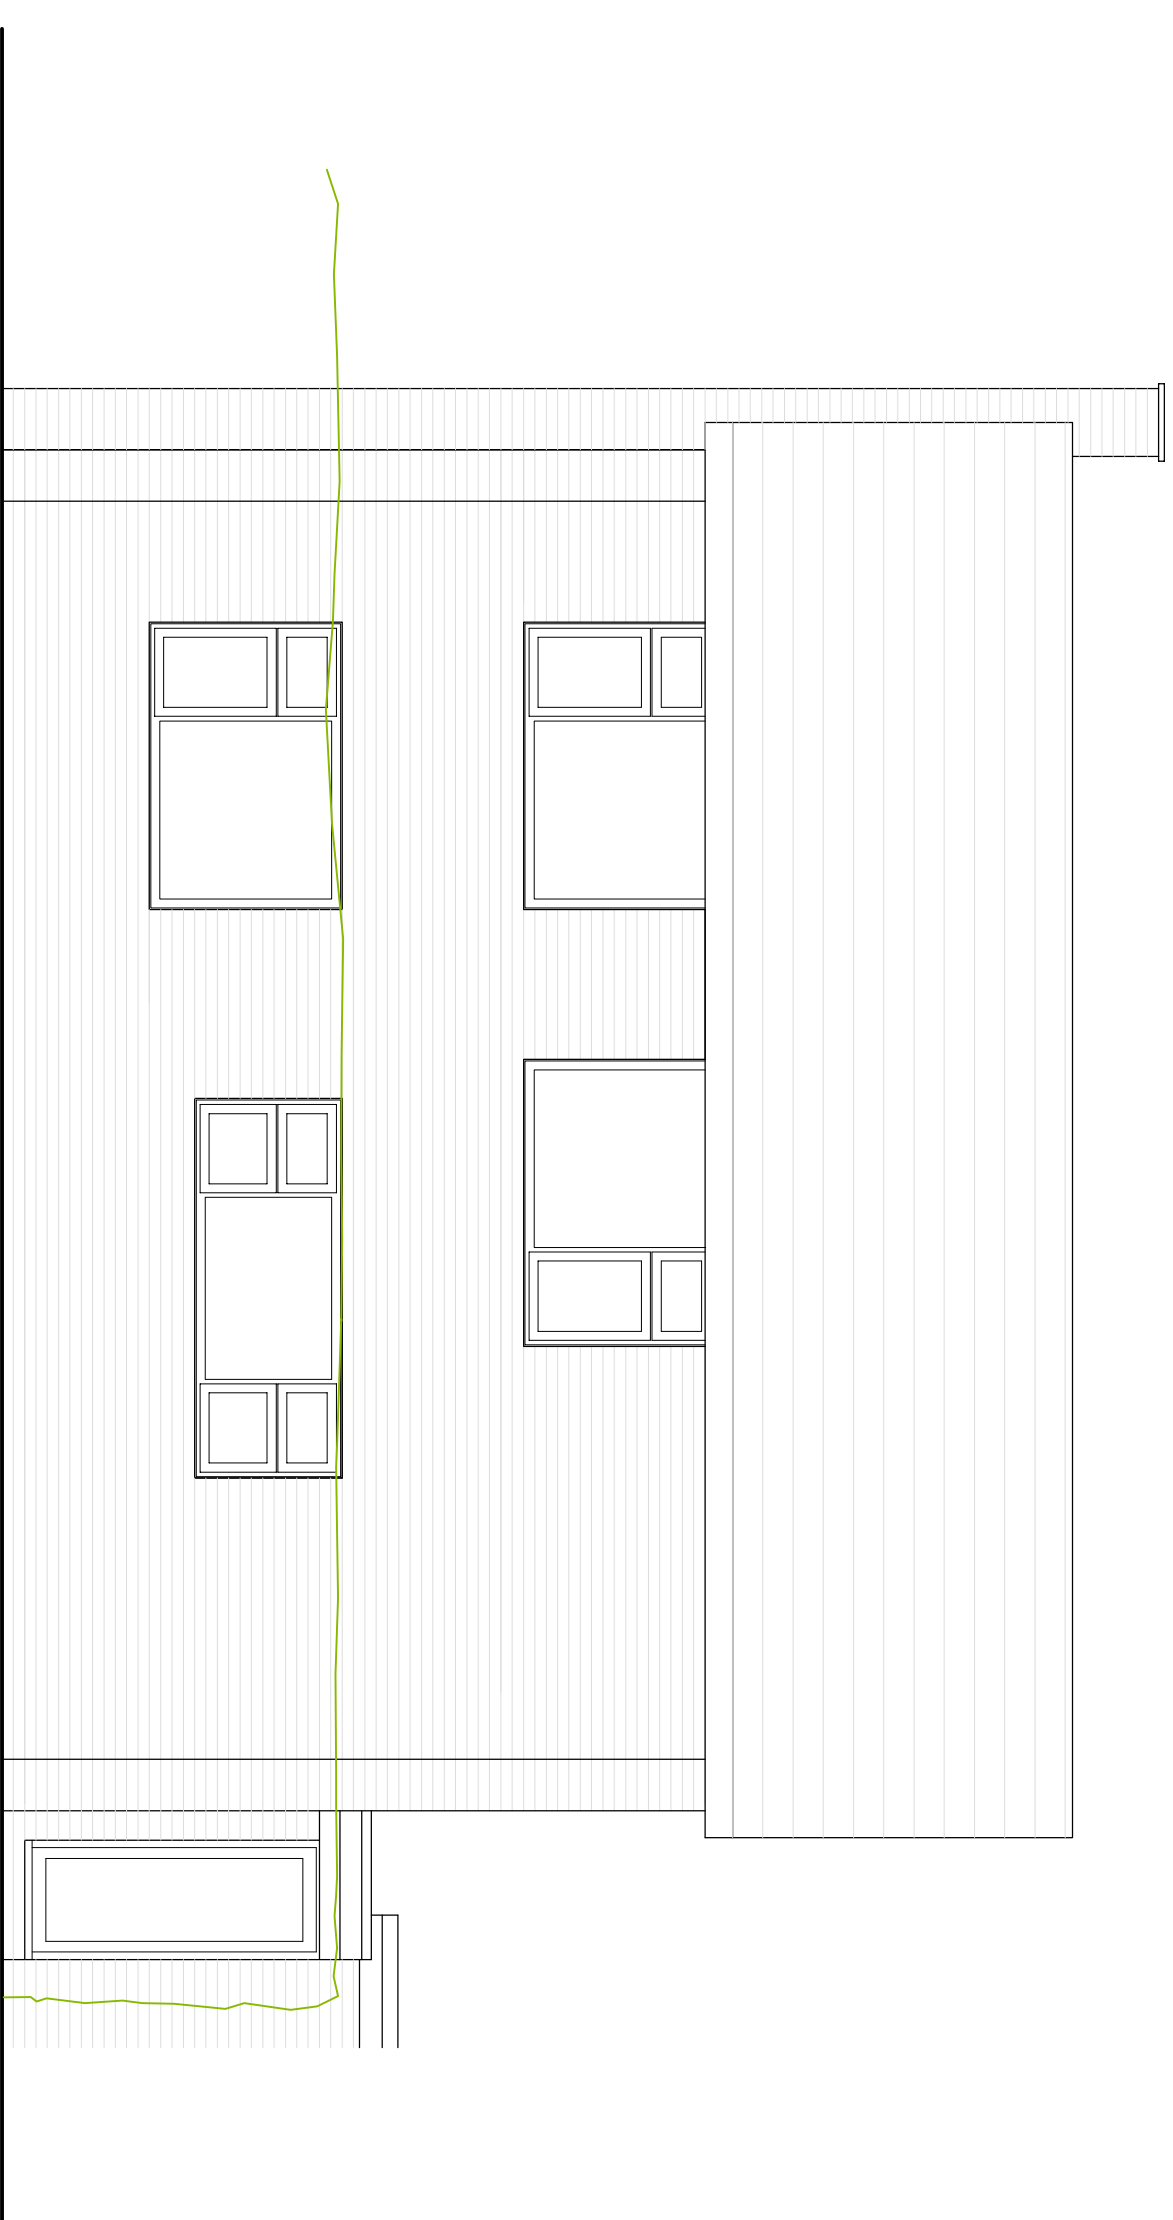

Existing Eastern Elevation
1:50

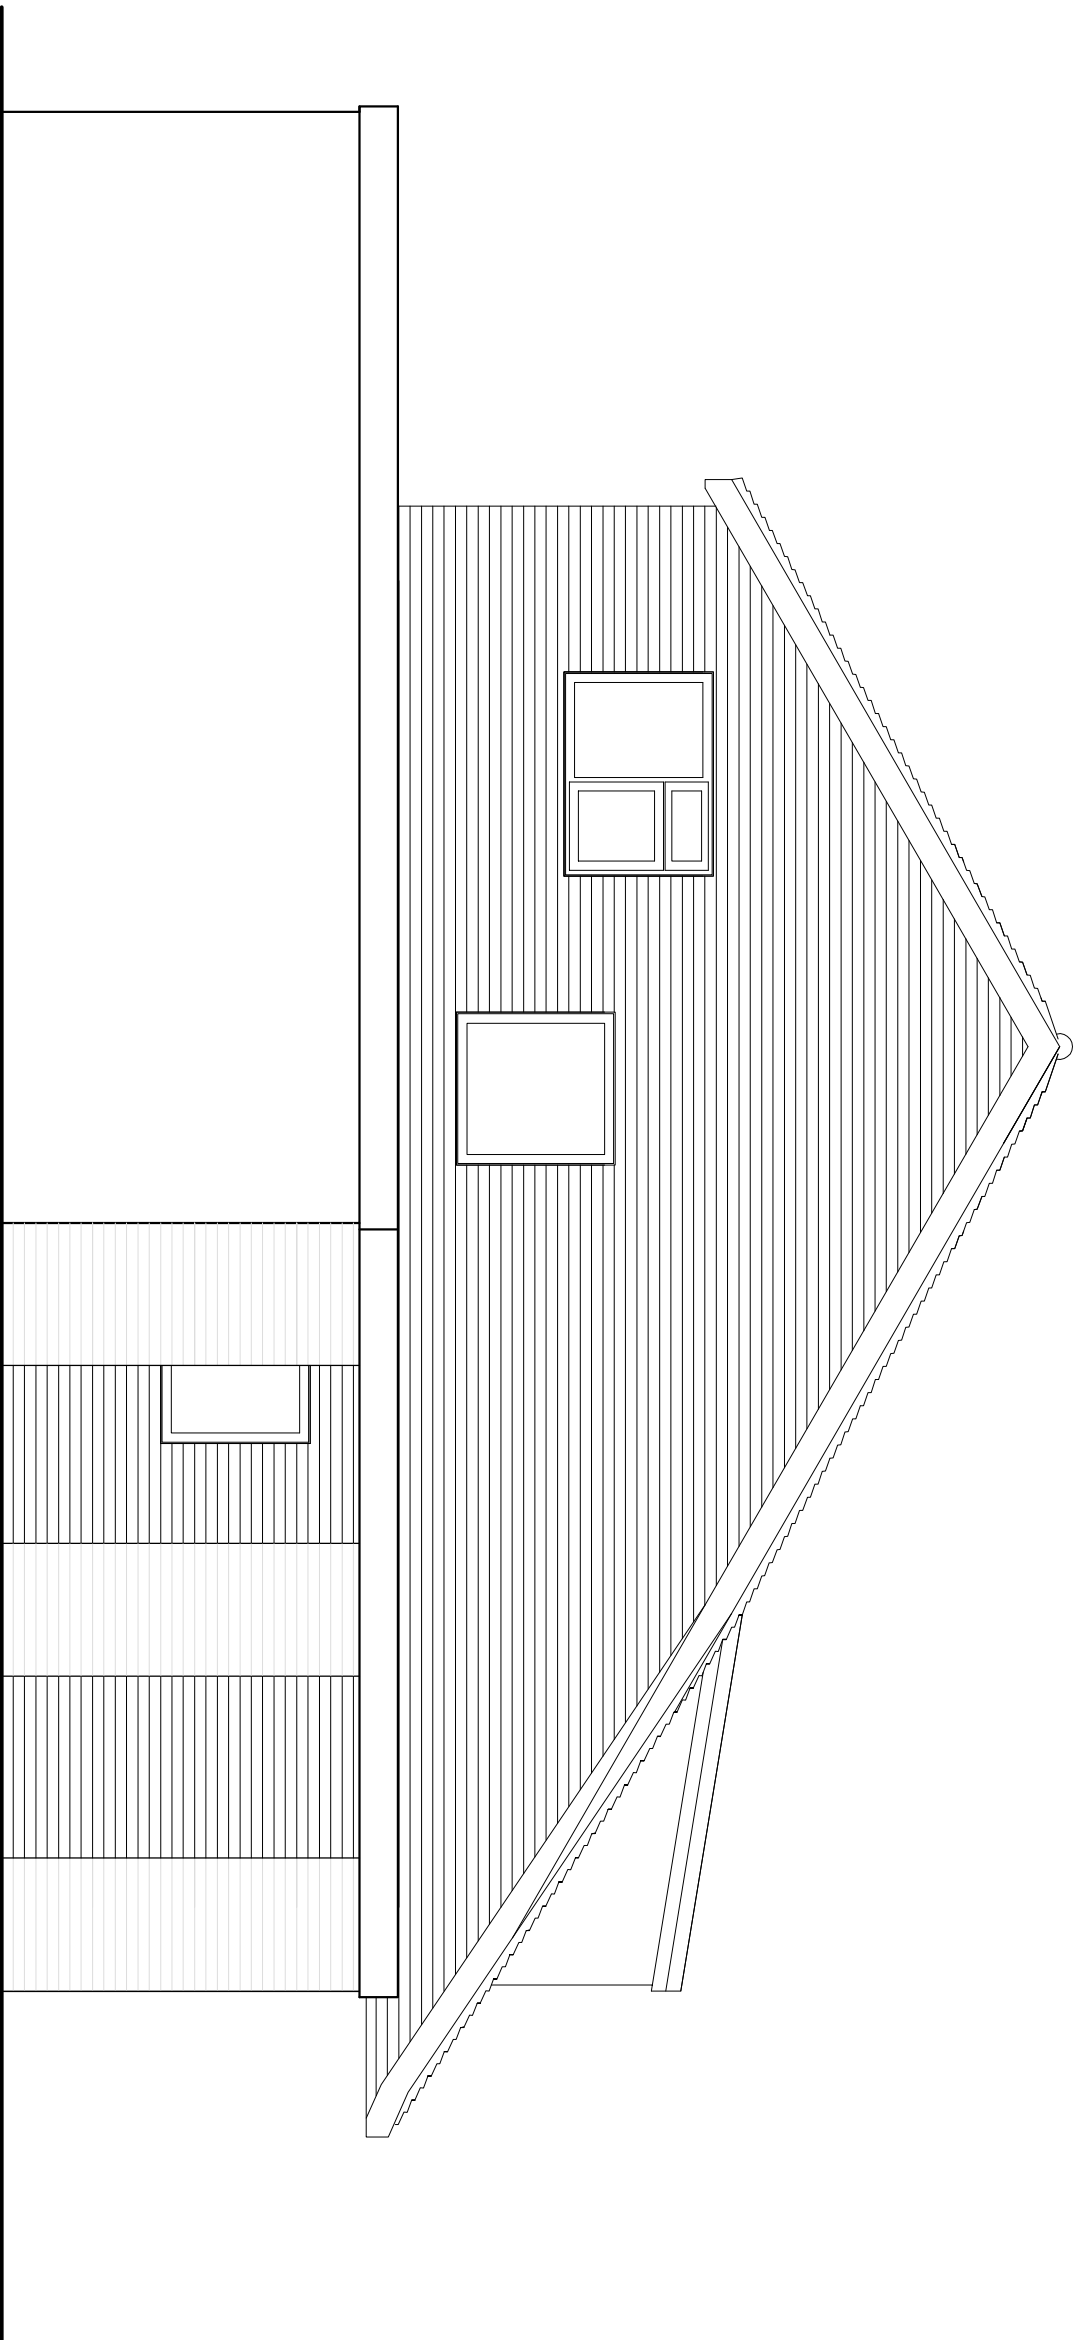

Existing Northern Elevation
1:50

Revisions		Date
Scale	Job No.	
As shown	0	
Drawing No.	Revision	
092/PL02	0	
Drawing:		
Existing Elevations		
Project: 1 Lindens Close Ermsworth		
engineering architecture First Floor Office t. 01730 352800 Exchange Buildings e. mail@engarc.co.uk Petersfield w. www.engarc.co.uk GU32 3JU		